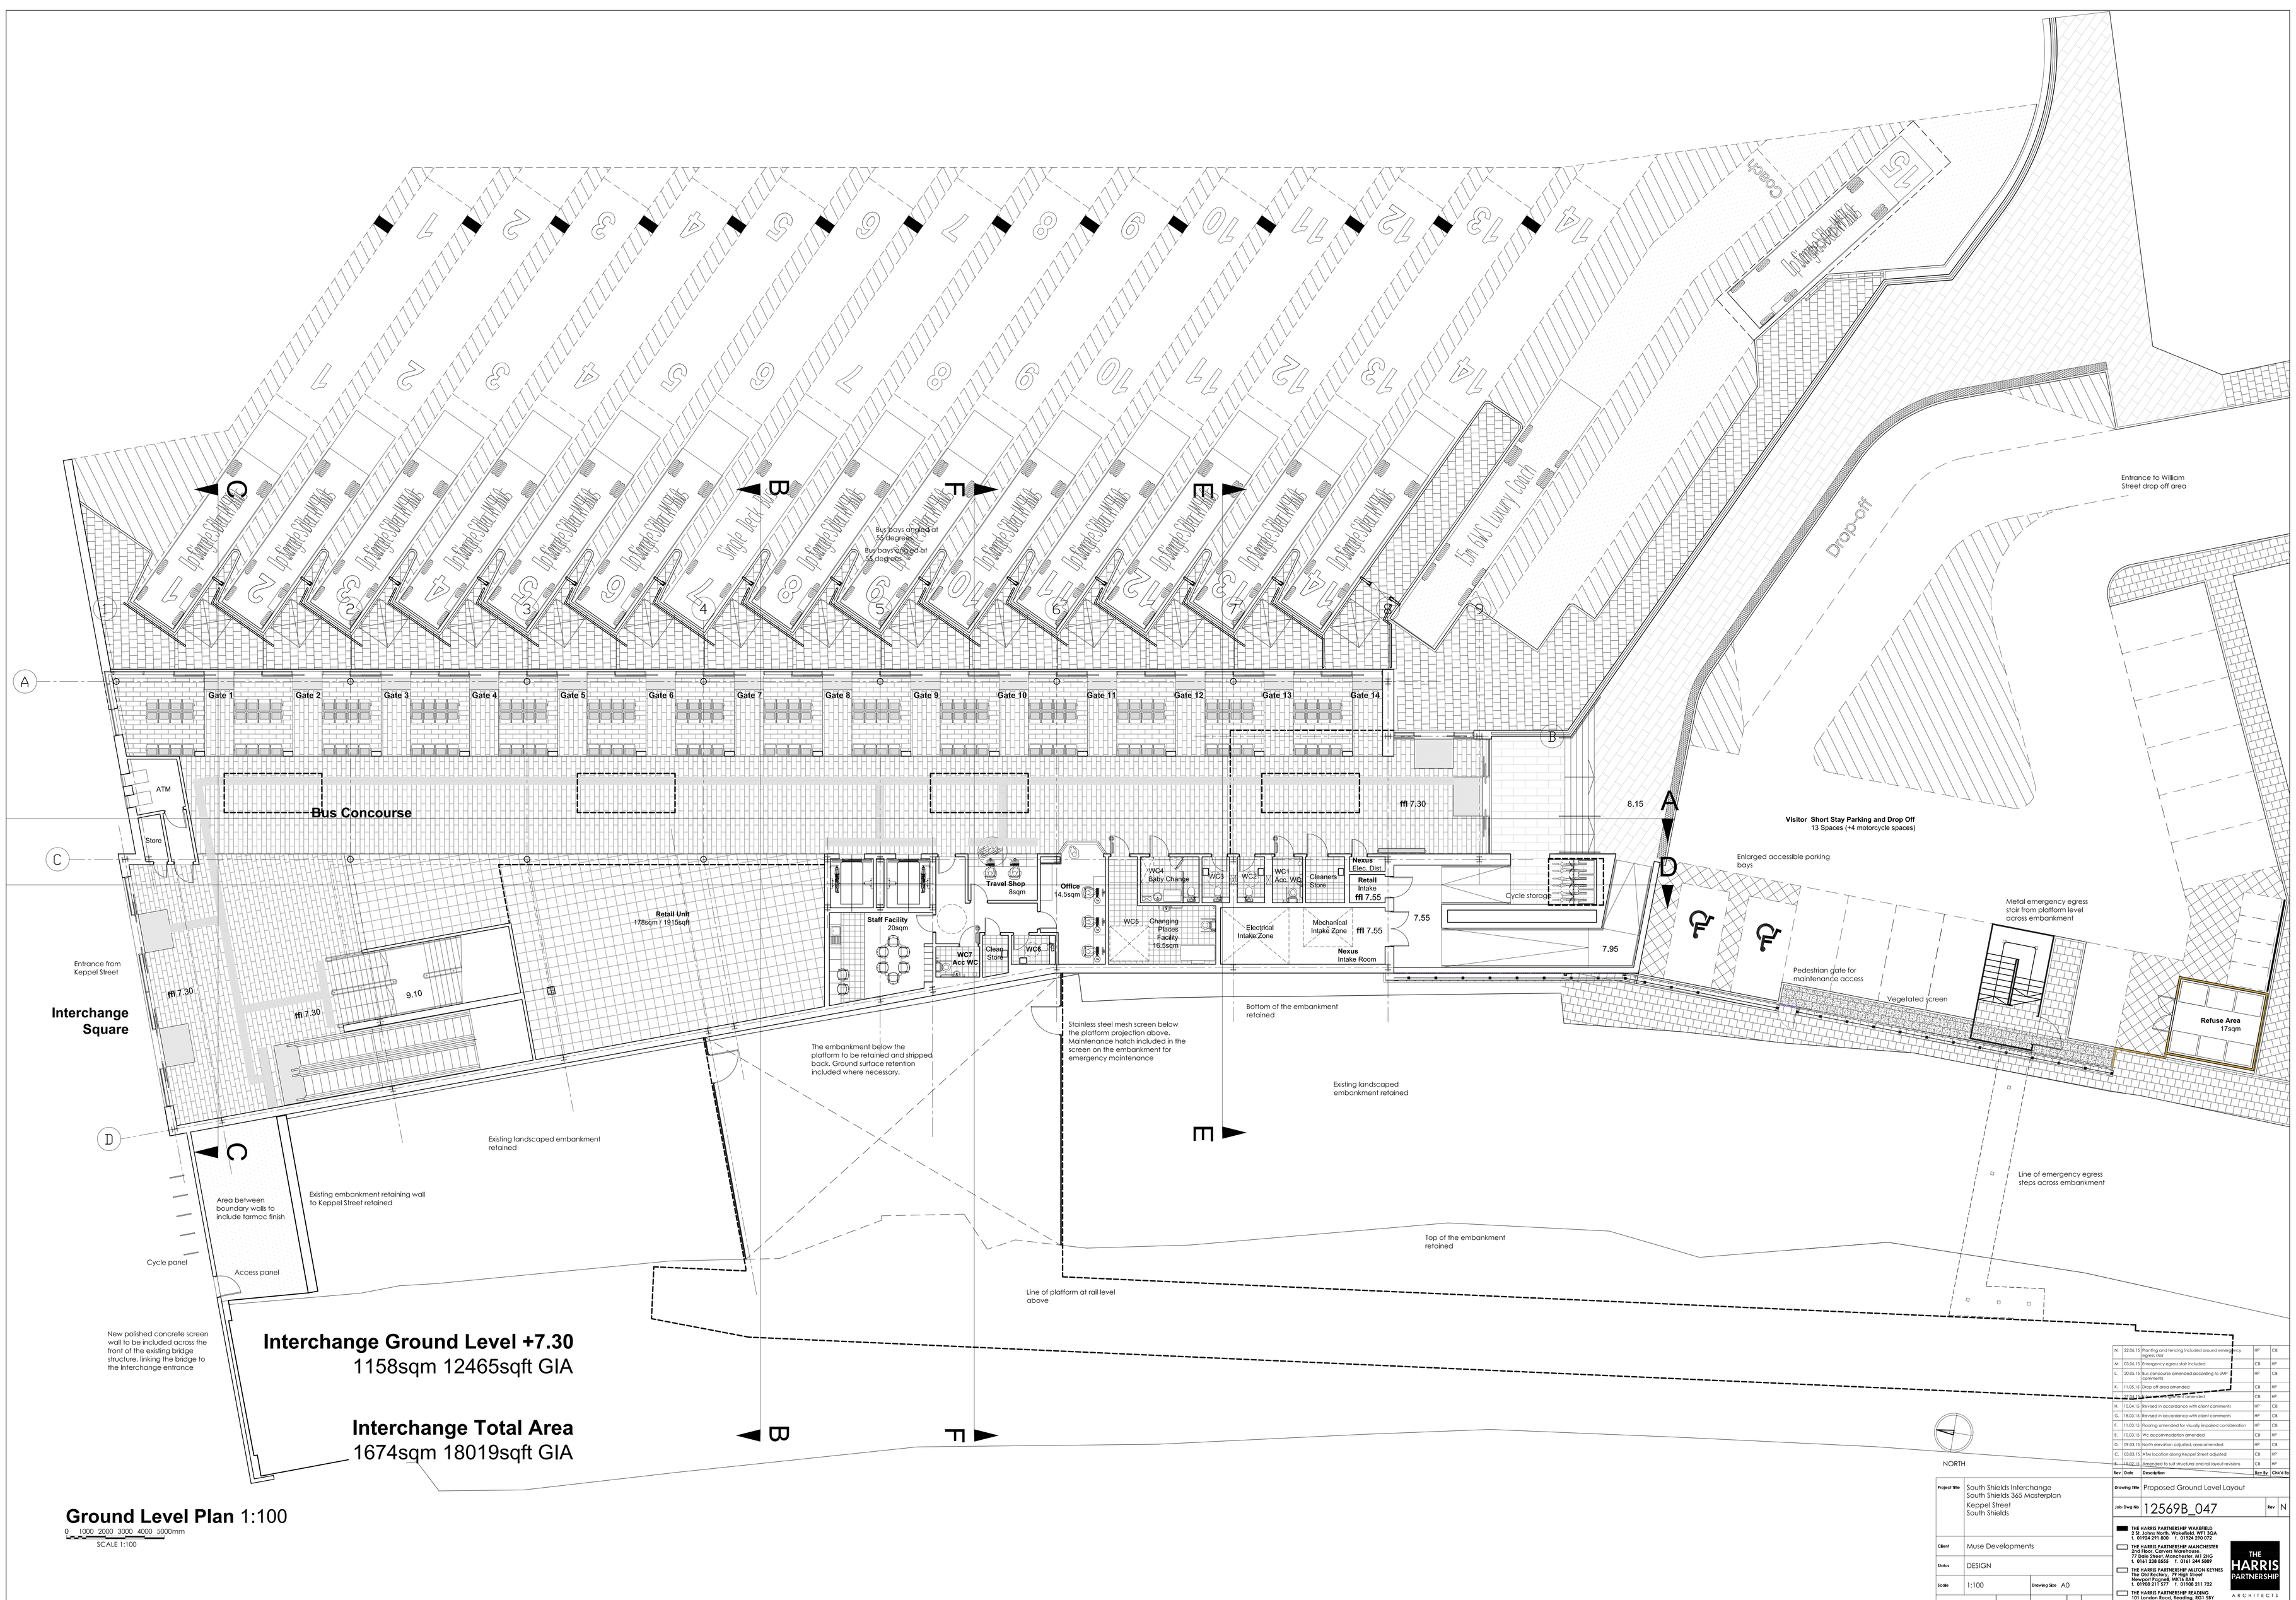

Ground Level Plan 1:100

0 1000 2000 3000 4000 5000mm

SCALE 1:100

Rev	Date	Description	Rev By	Chk'd By
N.	22.06.15	Planting and fencing included around emergency egress stair	HP	CB
M.	03.06.15	Emergency egress stair included	CB	HP
L.	20.05.15	Bus concourse amended according to JMP comments	HP	CB
K.	11.05.15	Drop-off area amended	CB	HP
J.	27.04.15	Bus bays angled at 55 degrees included	CB	HP
H.	10.04.15	Revised in accordance with client comments	HP	CB
G.	18.03.15	Revised in accordance with client comments	HP	CB
F.	11.03.15	Flooring amended for visually impaired consideration	HP	CB
E.	10.03.15	WC accommodation amended	CB	HP
D.	09.03.15	North elevation adjusted, area amended	HP	CB
C.	03.03.15	ATM location along Keppel Street adjusted	CB	HP
B.	19.02.15	Amended to suit structural and rail layout revisions	CB	HP

Project Title	South Shields Interchange South Shields 365 Masterplan Keppel Street South Shields
Client	Muse Developments
Status	DESIGN
Scale	1:100
Drawing Size	A0
Drawn By	CB
Checked By	HP
Date	12.2014
Drawing Title	Proposed Ground Level Layout
Job-Dwg No	12569B_047
Rev	N

THE HARRIS PARTNERSHIP WAKEFIELD
2 St. Johns North, Wakefield, WF1 3QA
t. 01924 291 800 f. 01924 290 072

THE HARRIS PARTNERSHIP MANCHESTER
2nd Floor, Carvers Warehouse,
77 Dale Street, Manchester, M1 2HG
t. 0161 238 8555 f. 0161 244 5809

THE HARRIS PARTNERSHIP MILTON KEYNES
The Old Rectory, 79 High Street
Stoke Goldington, MK16 8NS
t. 01908 217 677 f. 01908 211 722

THE HARRIS PARTNERSHIP READING
181 London Road, Reading, RG1 5BY
t. 0118 950 7700 f. 0118 956 8642

THE HARRIS PARTNERSHIP ARCHITECTS
www.harrispartnership.com

This drawing is copyright and may not be reproduced in whole or part without written authority. Do not scale off this drawing.

CAD file reference j:\12569\12569B Interchange\Drawings