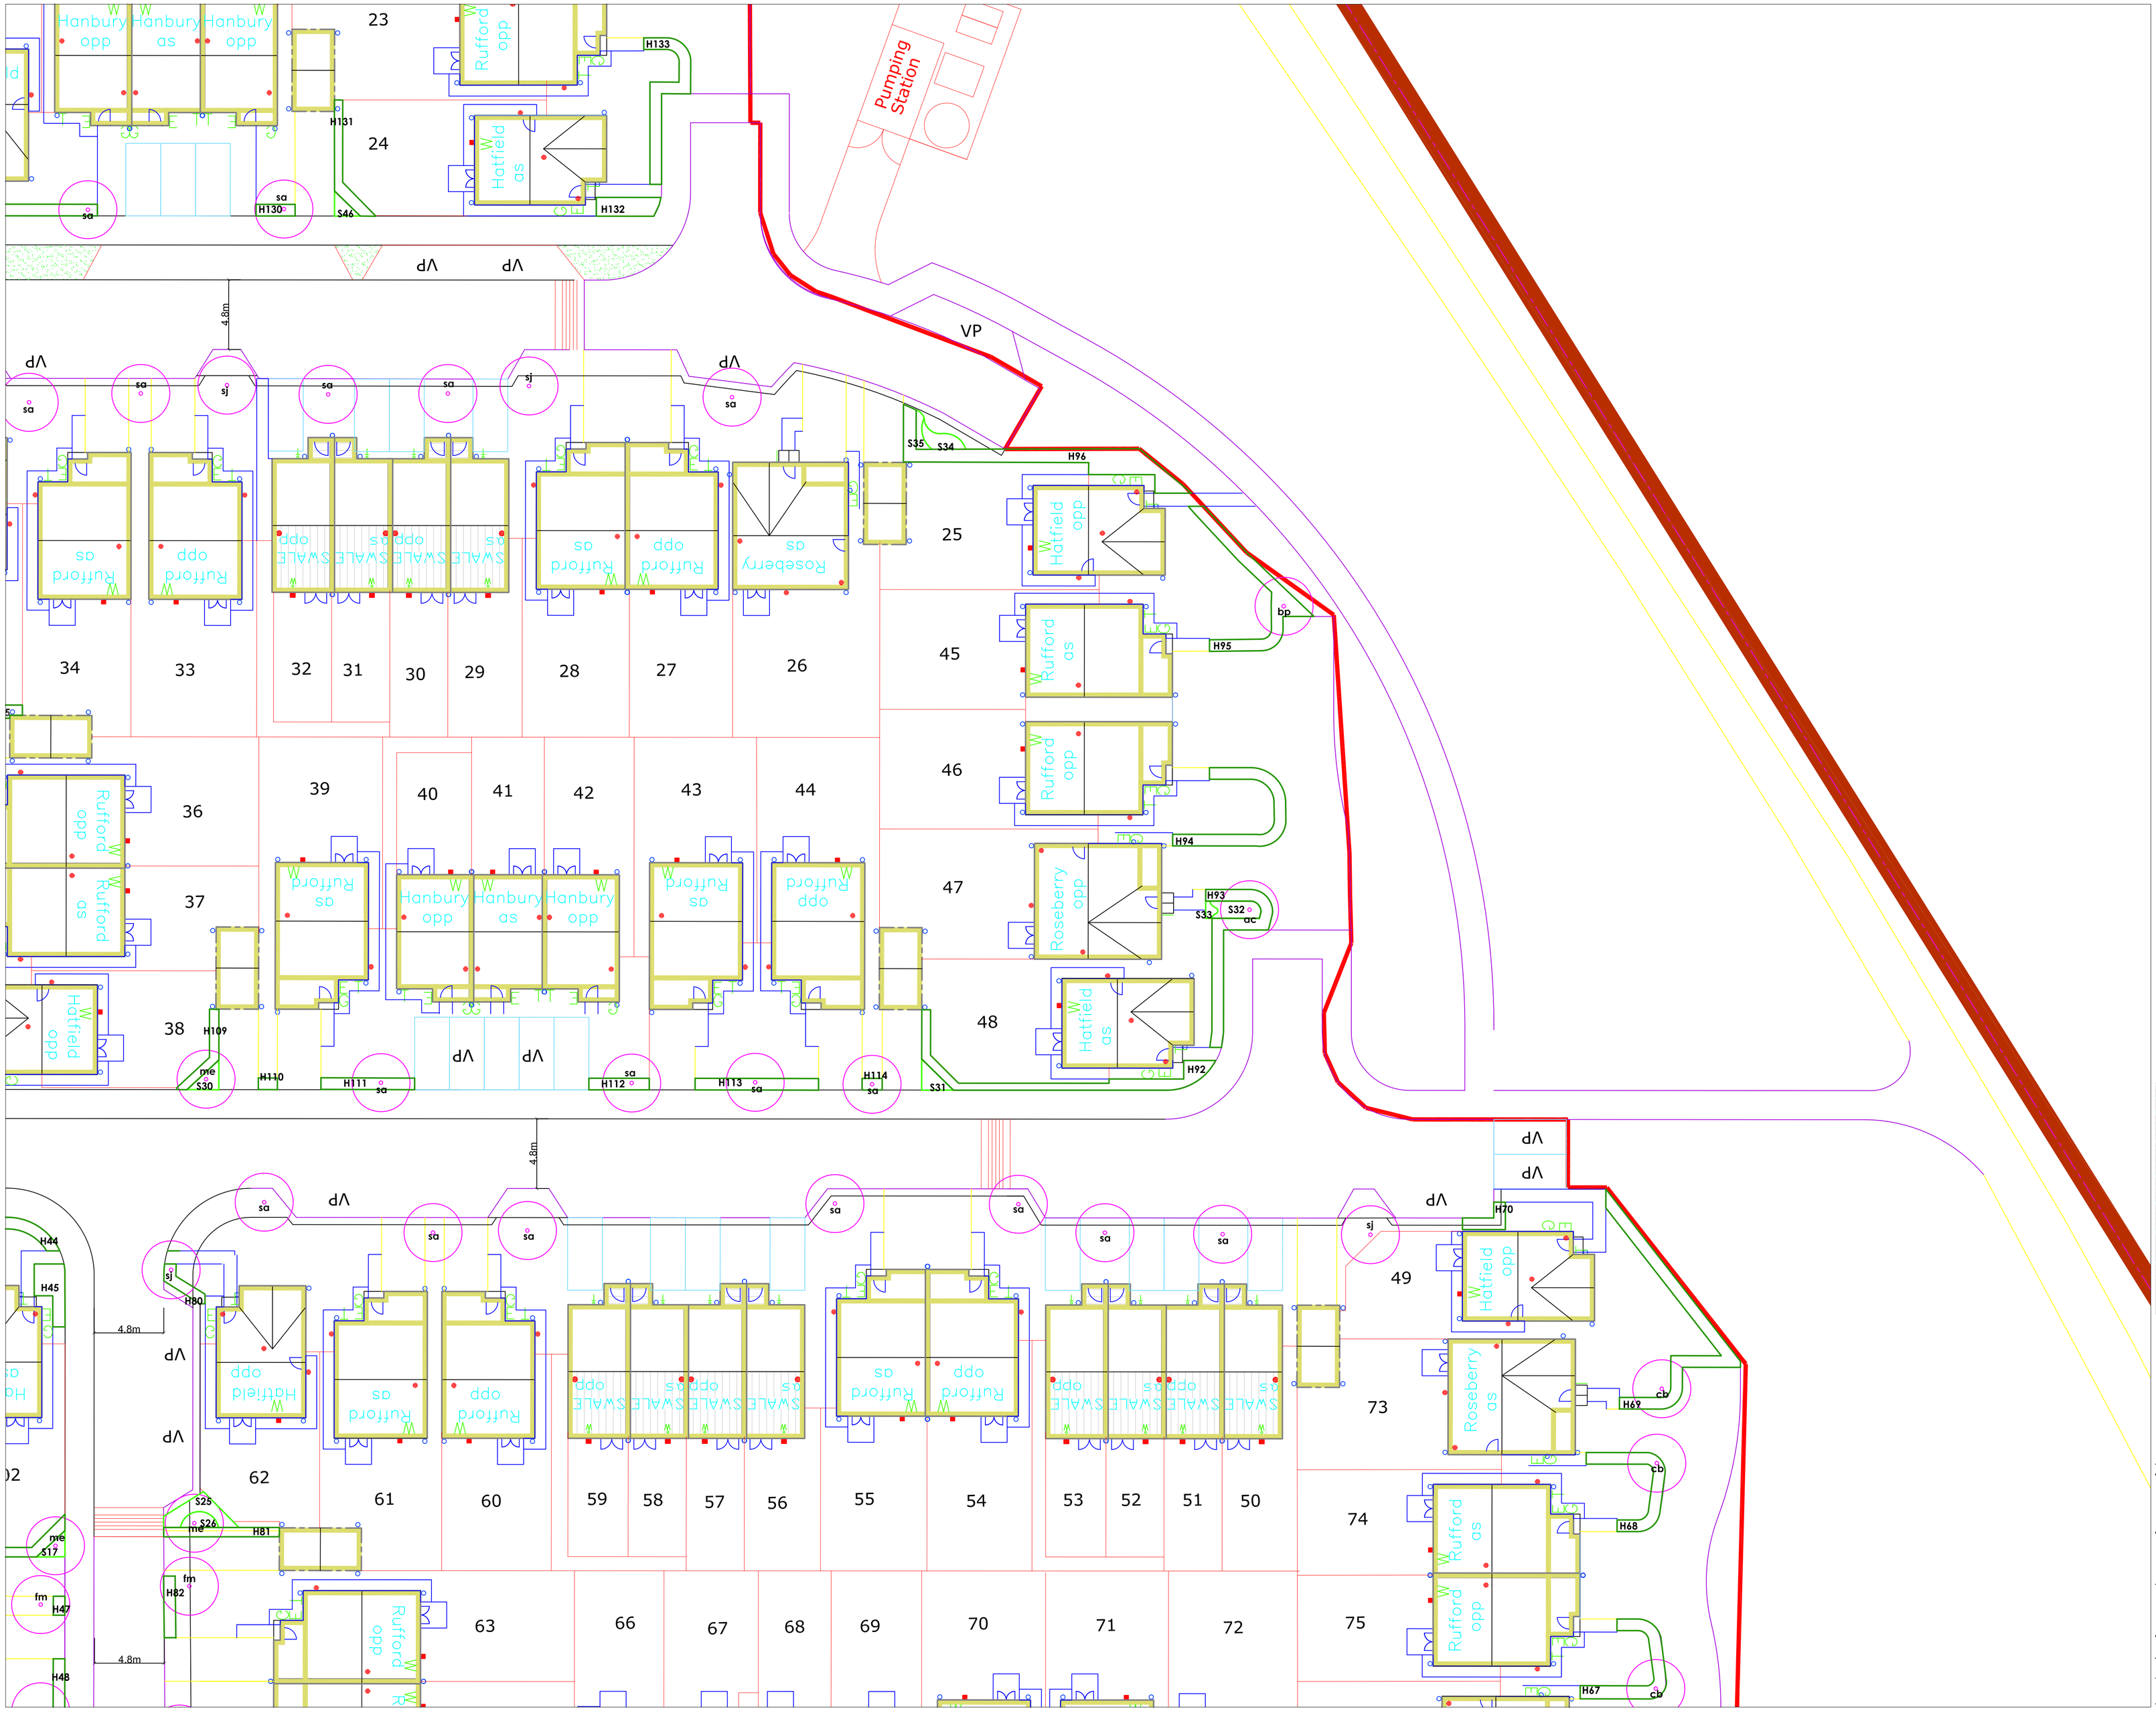

LEGEND:

Proposed Hedging

Proposed Specimen Trees

Proposed Shrubs

Site Boundary

NOTES:

- For Planting Schedule see drawing number 5576-93-106

- All works to be carried out in accordance with best horticultural practice and to the latest British Standards.

- All existing vegetation to be retained shall be identified and protected prior to works commencing on site.

- Planting within sightlines shall not exceed 600mm height, standard trees shall be aligned so that their stems do not present a 'wall' within visibility splays.

- No tree planting shall occur within 2m of underground services or drainage runs without tree root management product by Greenleaf (or similar approved), or within 2m of overhead cables.

- All topsoil to BS 3882: 1994 'Premium Grade', ameliorated with fertilizer and soil conditioner.

- All Extra Heavy and Select Standard trees to be planted in prepared pits, min 1000mm dia x 1000mm deep with min 150mm clearance around rootball, backfilled with ameliorated topsoil. All trees to be securely staked.

- Ornamental shrubs will be planted in prepared 450mm deep beds, backfilled with ameliorated topsoil

- Grass seeding to be carried out on prepared seedbed, topsoil min depth 150mm.

- All planting to be carried out 'in season' (November to March). Program may require preparation of planting areas during the summer but these will remain mulched and maintained in weed-free condition until the earliest appropriate planting season. Should programs require planting 'out of season' all stock will be watered-in before and after planting.

- All planting subject to minimum 12months concurrent maintenance and defects liability period.

SHEET LOCATION PLAN:

Rev.	Drawn	Date	Comments
C	FW	21.10.15	Planting amendments in line with updated layout
B	SN	09.08.13	Planting amendments
A	SN	10.07.13	Planting amendments

North

Robinson Landscape Design
Cathedral Buildings, Dean Street
Newcastle upon Tyne NE1 1PG
Tel: 0191 230 4339 Fax 0191 230 5509
info@robinsonlandscapedesign.co.uk

Project
BIDDICK_HALL

Drawing name
DETAILED_PLANTING_PROPOSALS

Drawing No:	Scale at A1:
5576-93-104	**1:200**

Drawing Location:
S:\5576-BIDDICK_HALL\02-RED\5576-93-DPT_WORKS

Drawn:	Checked:	Date:
SN	**TR**	**23/05/2013**