A0

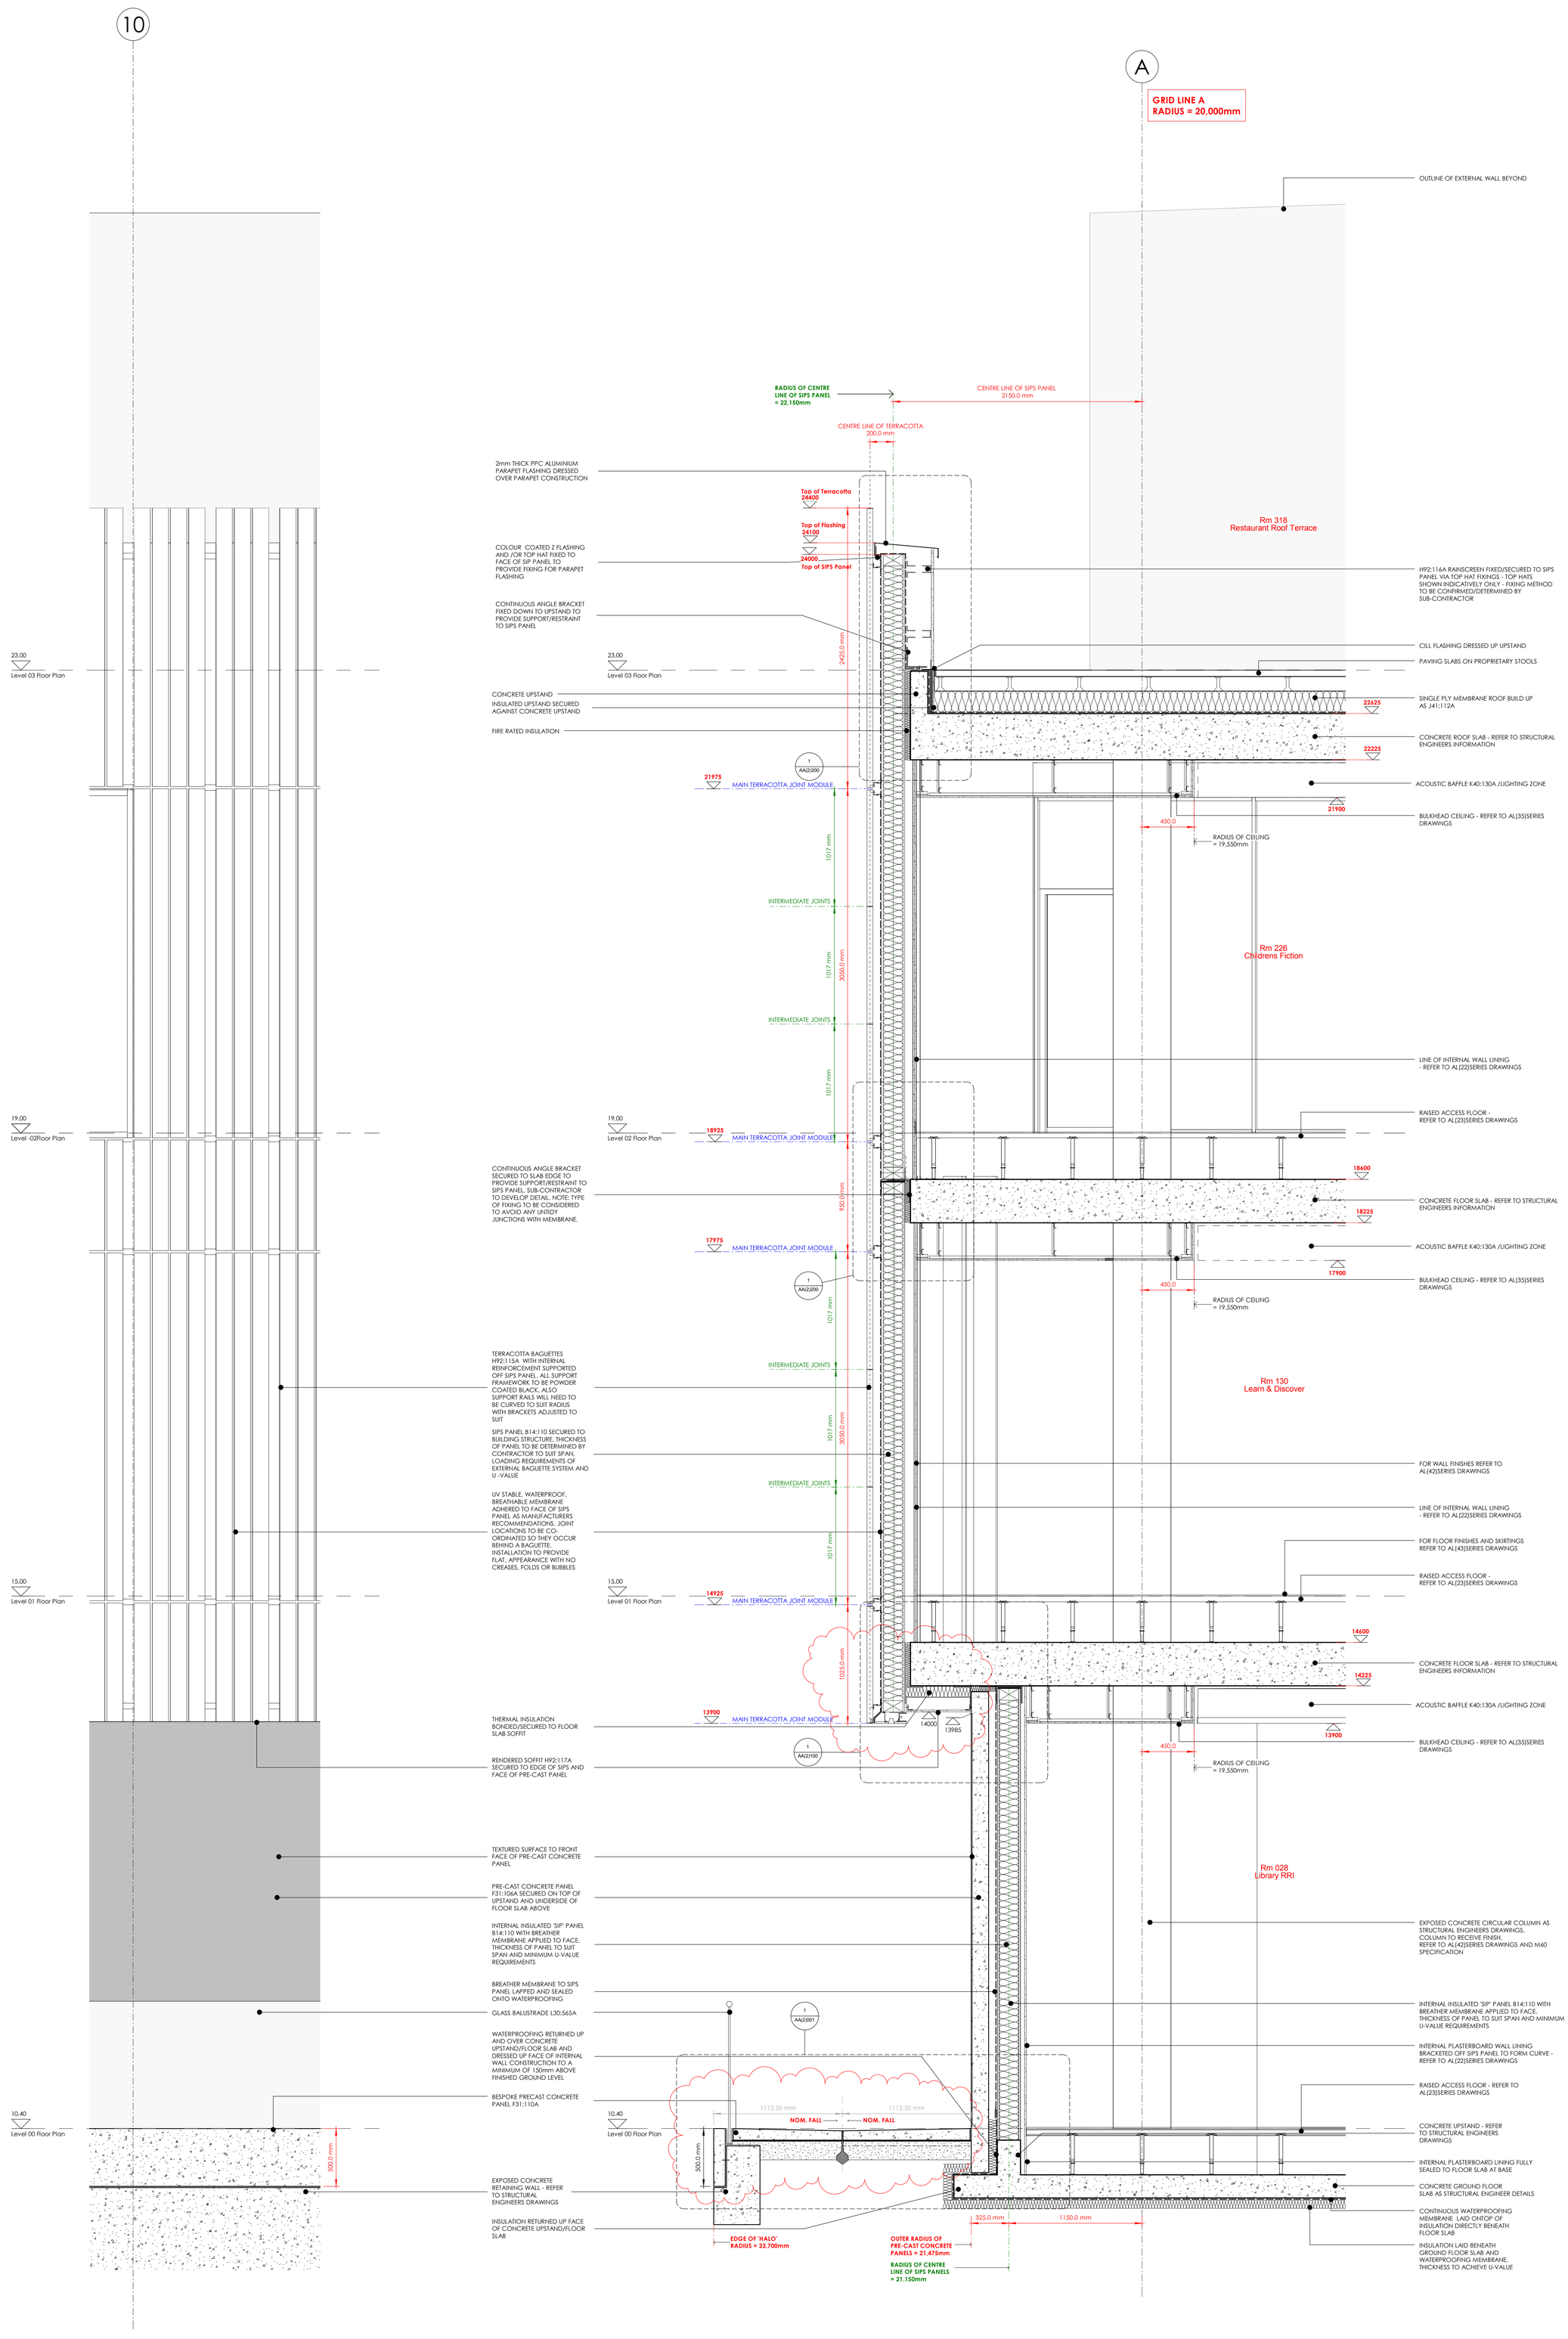


Do not scale this drawing
Do not derive dimensions from digital media

| Rev | Date | Revision Notes | Drawn by | Checked |
|---|---|---|---|---|
| A | 30/10/14 | TERRACOTTA FIXINGS UPDATED. GENERAL UPDATE | RJ | MB |
| | 31/10/14 | DRAWING ISSUED FOR TENDER | | |
| B | 06/05/15 | UPSTAND AND STEELWORK UPDATED TO SUIT LATEST STRUCTURAL MODEL. LEVELS ADDED. GENERAL UPDATE. | RJ | MB |
| | 06/05/15 | DRAWING ISSUED FOR CONSTRUCTION | | |
| C | 15/09/15 | LEVELS ADDED. SLOT DRAIN MOVED TO CENTRE OF PRE-CAST CONCRETE. | RJ | MB |

| Rev | Date | Revision Notes | Drawn by | Checked |
|---|---|---|---|---|
| | | | | |

Drawing status: CONSTRUCTION

Job Title: SOUTH SHIELDS NEW CENTRAL LIBRARY AND DIGITAL MEDIA CENTRE

Drawing Title: EXTERNAL ENVELOPE SECTIONS

| Date: | Scale: | Drawn By: | Checked By: |
|---|---|---|---|
| 28/08/14 | 1 : 20 | RJ | MB |

| Job No: | Drawing No: | Rev: |
|---|---|---|
| 3067 | AL(2)12 | C |

© Drawing & Design Copyright of:

FAULKNERBROWNS ARCHITECTS
FaulknerBrowns LLP
Dobson House
Northumbrian Way
Killingworth
Newcastle upon Tyne
NE12 6QW
T+44(0)191 2683007
F+44(0)191 2478132