Do Not Scale from Drawing. Any discrepencies to be reported to the Architect prior to fabrication or ordering.

N

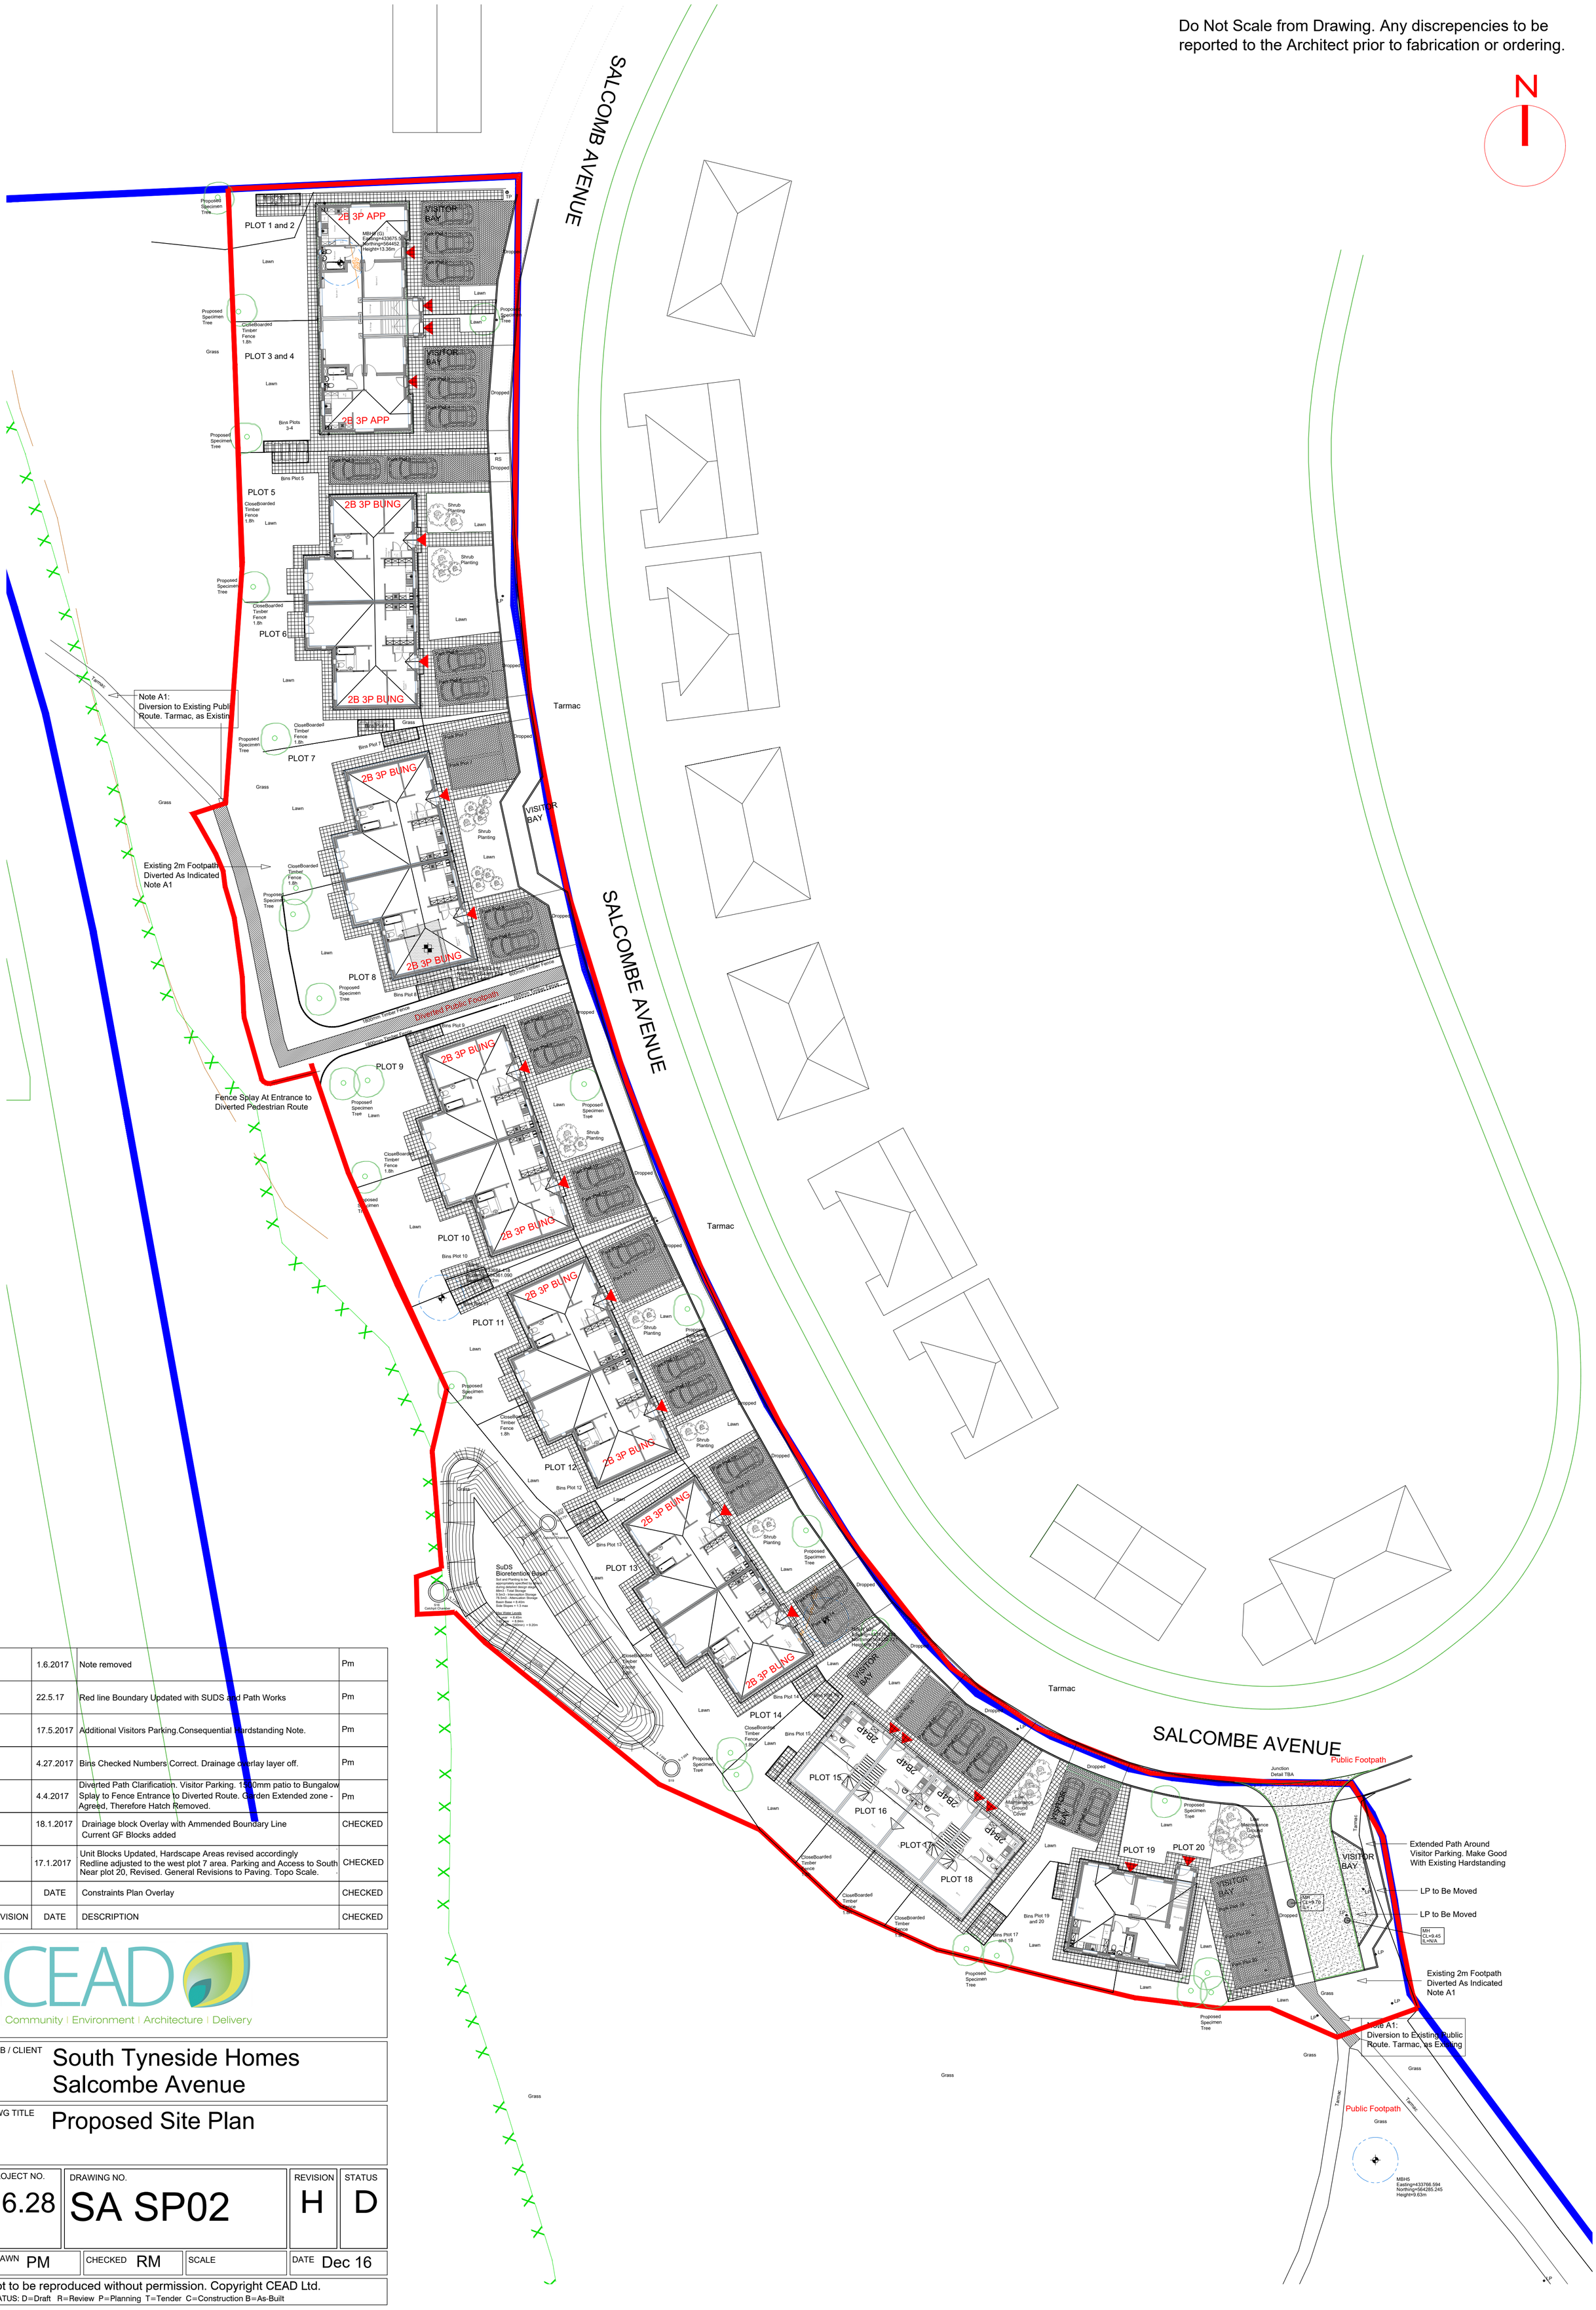

I	1.6.2017	Note removed	Pm
H	22.5.17	Red line Boundary Updated with SUDS and Path Works	Pm
G	17.5.2017	Additional Visitors Parking.Consequential Hardstanding Note.	Pm
F	4.27.2017	Bins Checked Numbers Correct. Drainage overlay layer off.	Pm
E	4.4.2017	Diverted Path Clarification. Visitor Parking. 1530mm patio to Bungalow Splay to Fence Entrance to Diverted Route. Garden Extended zone - Agreed, Therefore Hatch Removed.	Pm
D	18.1.2017	Drainage block Overlay with Ammended Boundary Line Current GF Blocks added	CHECKED
C	17.1.2017	Unit Blocks Updated, Hardscape Areas revised accordingly Redline adjusted to the west plot 7 area. Parking and Access to South Near plot 20, Revised. General Revisions to Paving. Topo Scale.	CHECKED
B	DATE	Constraints Plan Overlay	CHECKED
REVISION	DATE	DESCRIPTION	CHECKED

CEAD
Community | Environment | Architecture | Delivery

JOB / CLIENT
South Tyneside Homes
Salcombe Avenue

DWG TITLE
Proposed Site Plan

PROJECT NO.	DRAWING NO.	REVISION	STATUS
16.28	SA SP02	H	D

DRAWN	CHECKED	SCALE	DATE
PM	RM		Dec 16

Not to be reproduced without permission. Copyright CEAD Ltd.
STATUS: D=Draft R=Review P=Planning T=Tender C=Construction B=As-Built