SOUTH TYNESIDE COUNCIL
16 JUN 2017
AREA PLANNING

EXISTING FLOOR PLAN.

2002.

2. Bed Managers flat.

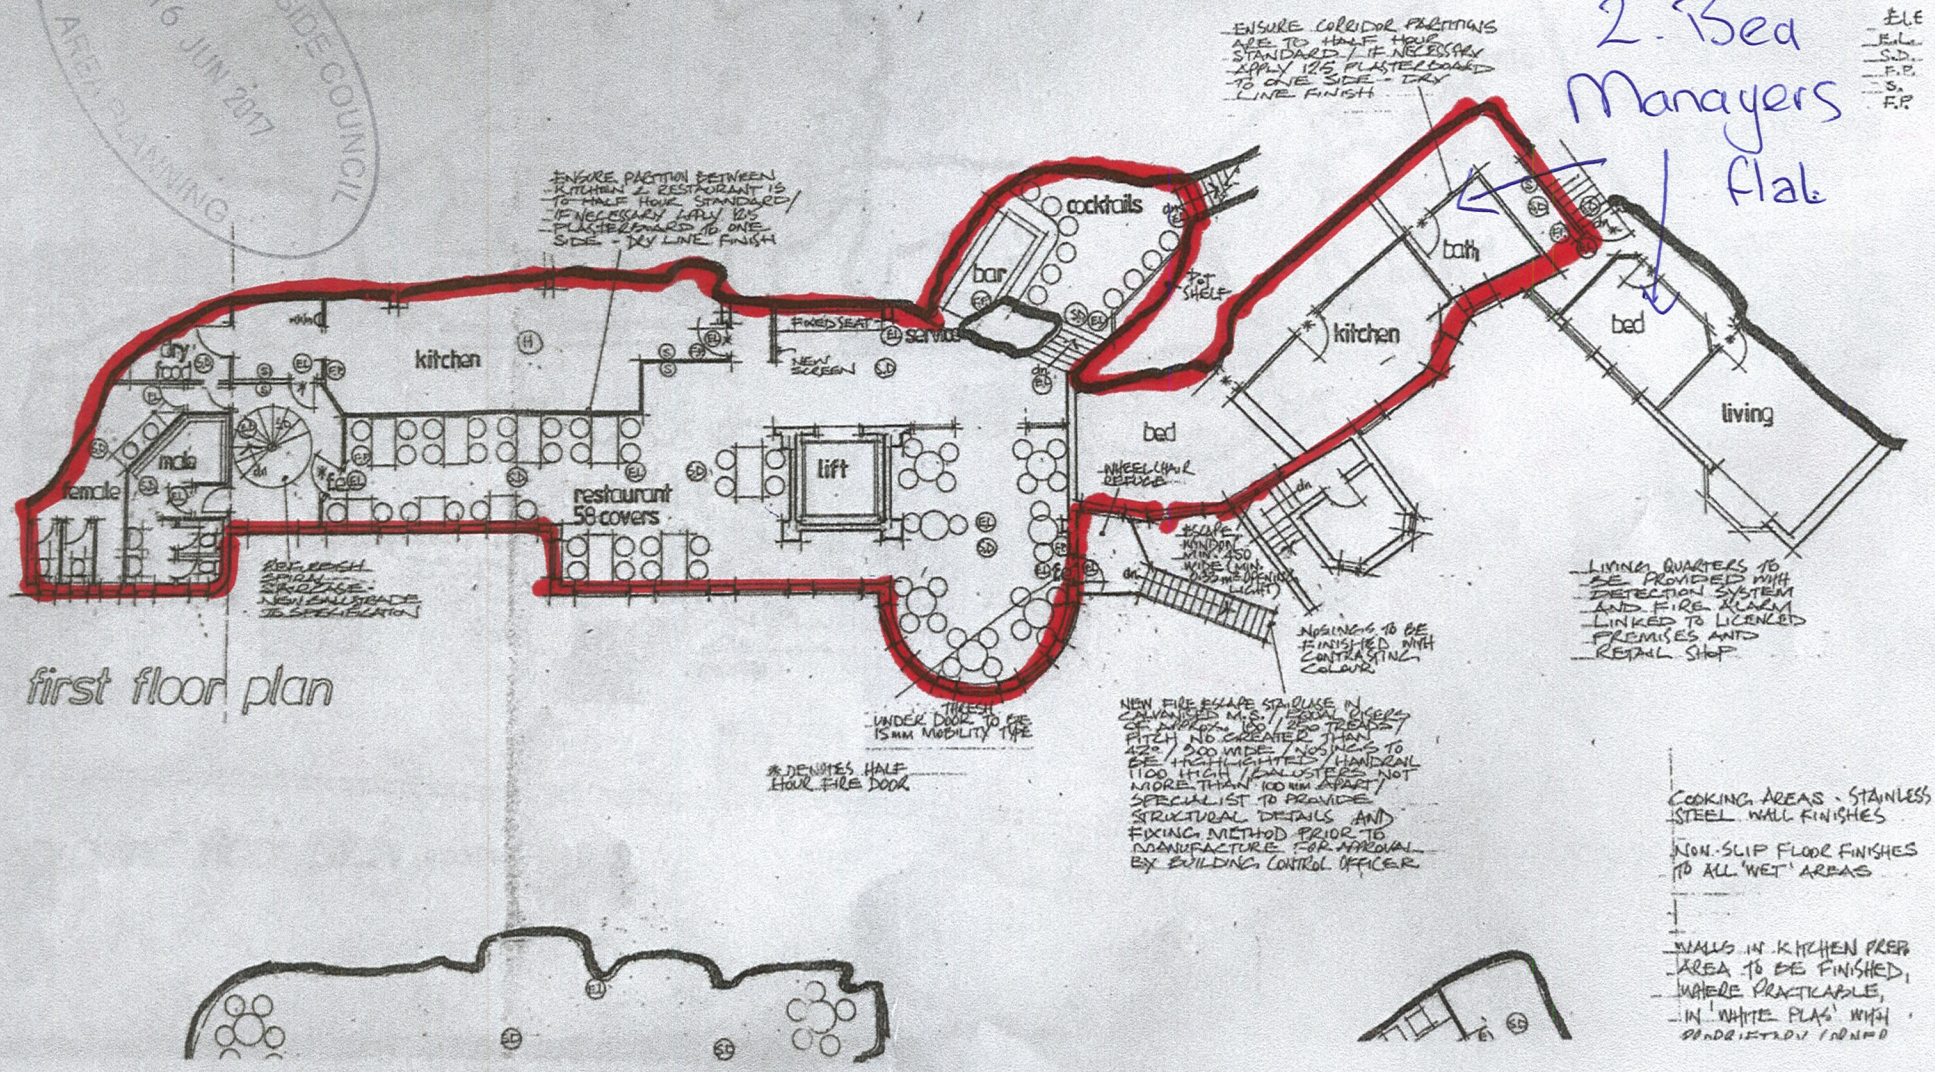

first floor plan