

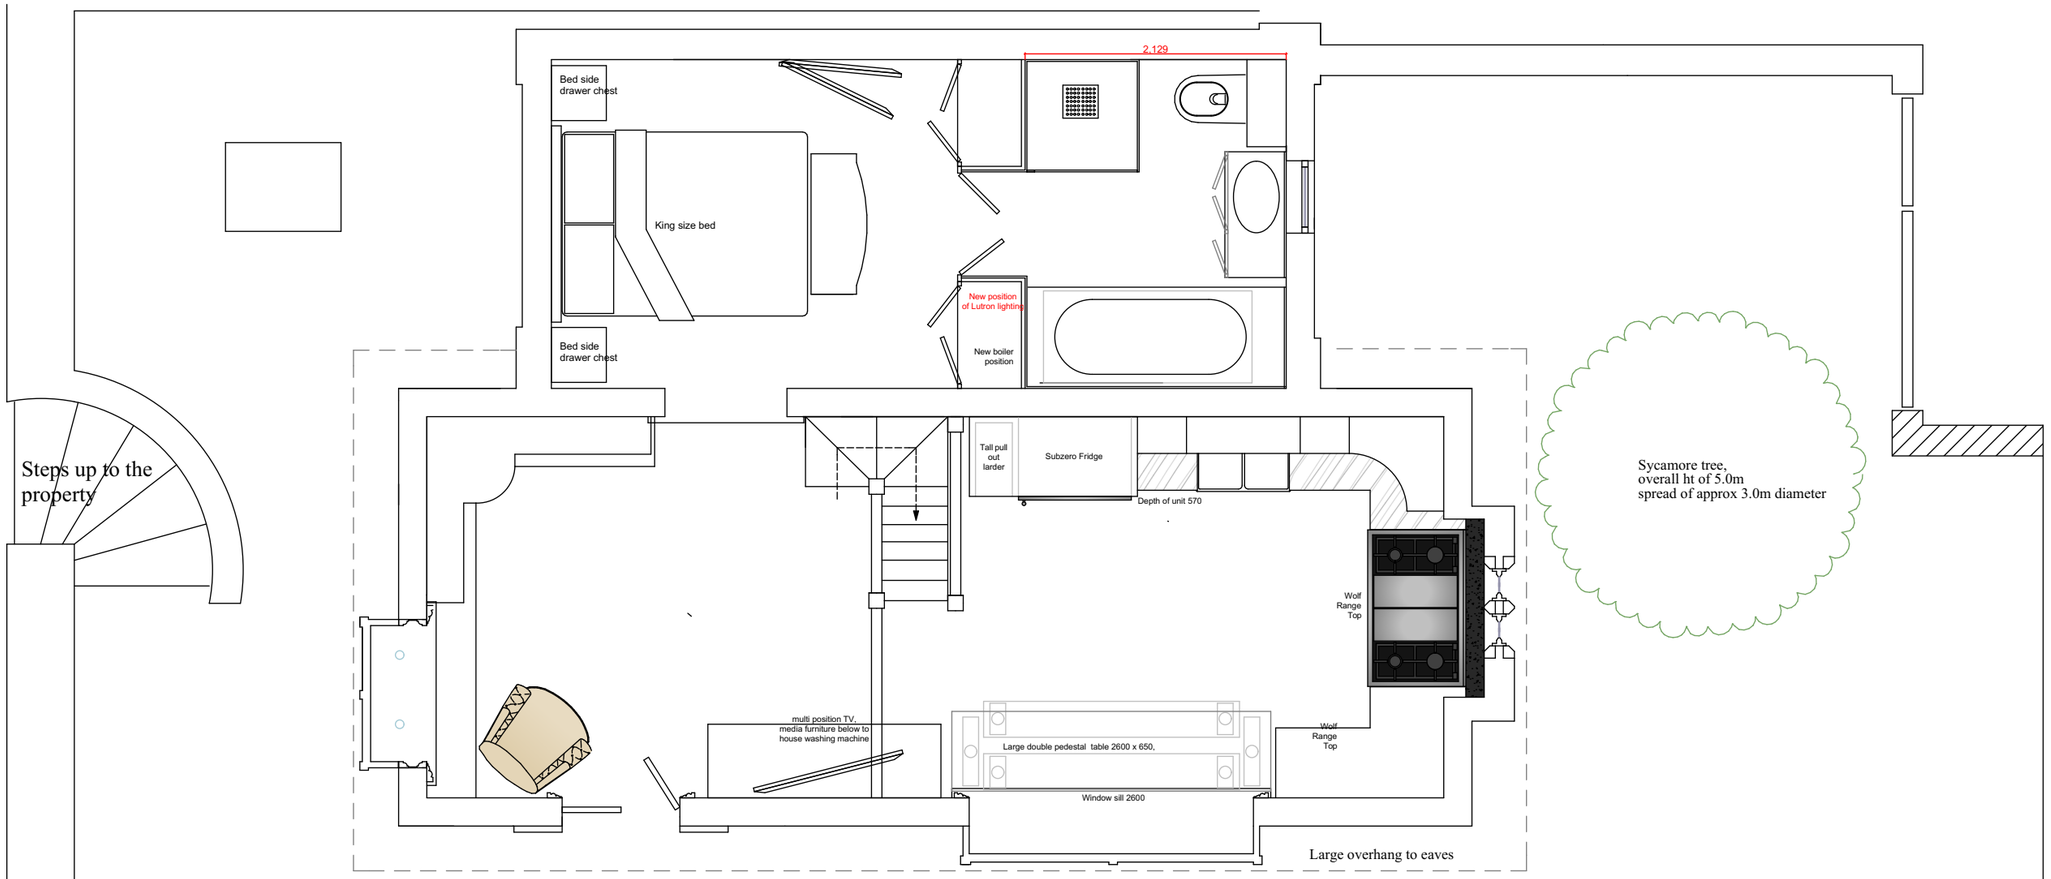


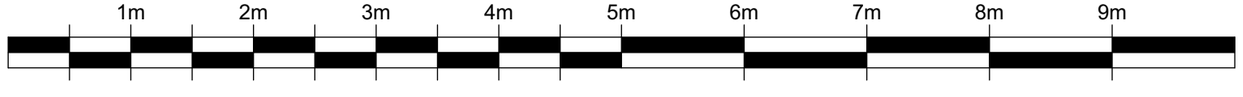

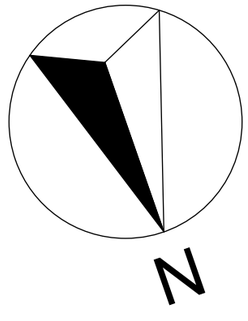

HERRINGTONGATE
FURNITURE

The HG Building
Mercantile Road
Rainton Bridge
Houghton-le-Spring
DH4 5PH

T: 0191 584 9855
E: michael@herringtongate.com
W: herringtongate.com

Client: Michael Stephenson

Drawing Title: Proposed Ground Floor
Scale: 1:50 @ A3
Date: 01.11.16
Drawn By: MG/MS
Drawing No. 003.A

This drawing is the sole copyright of HGF Ltd and must not be used or reproduced in full or part without express written authority. All details are subject to a final site survey. ©