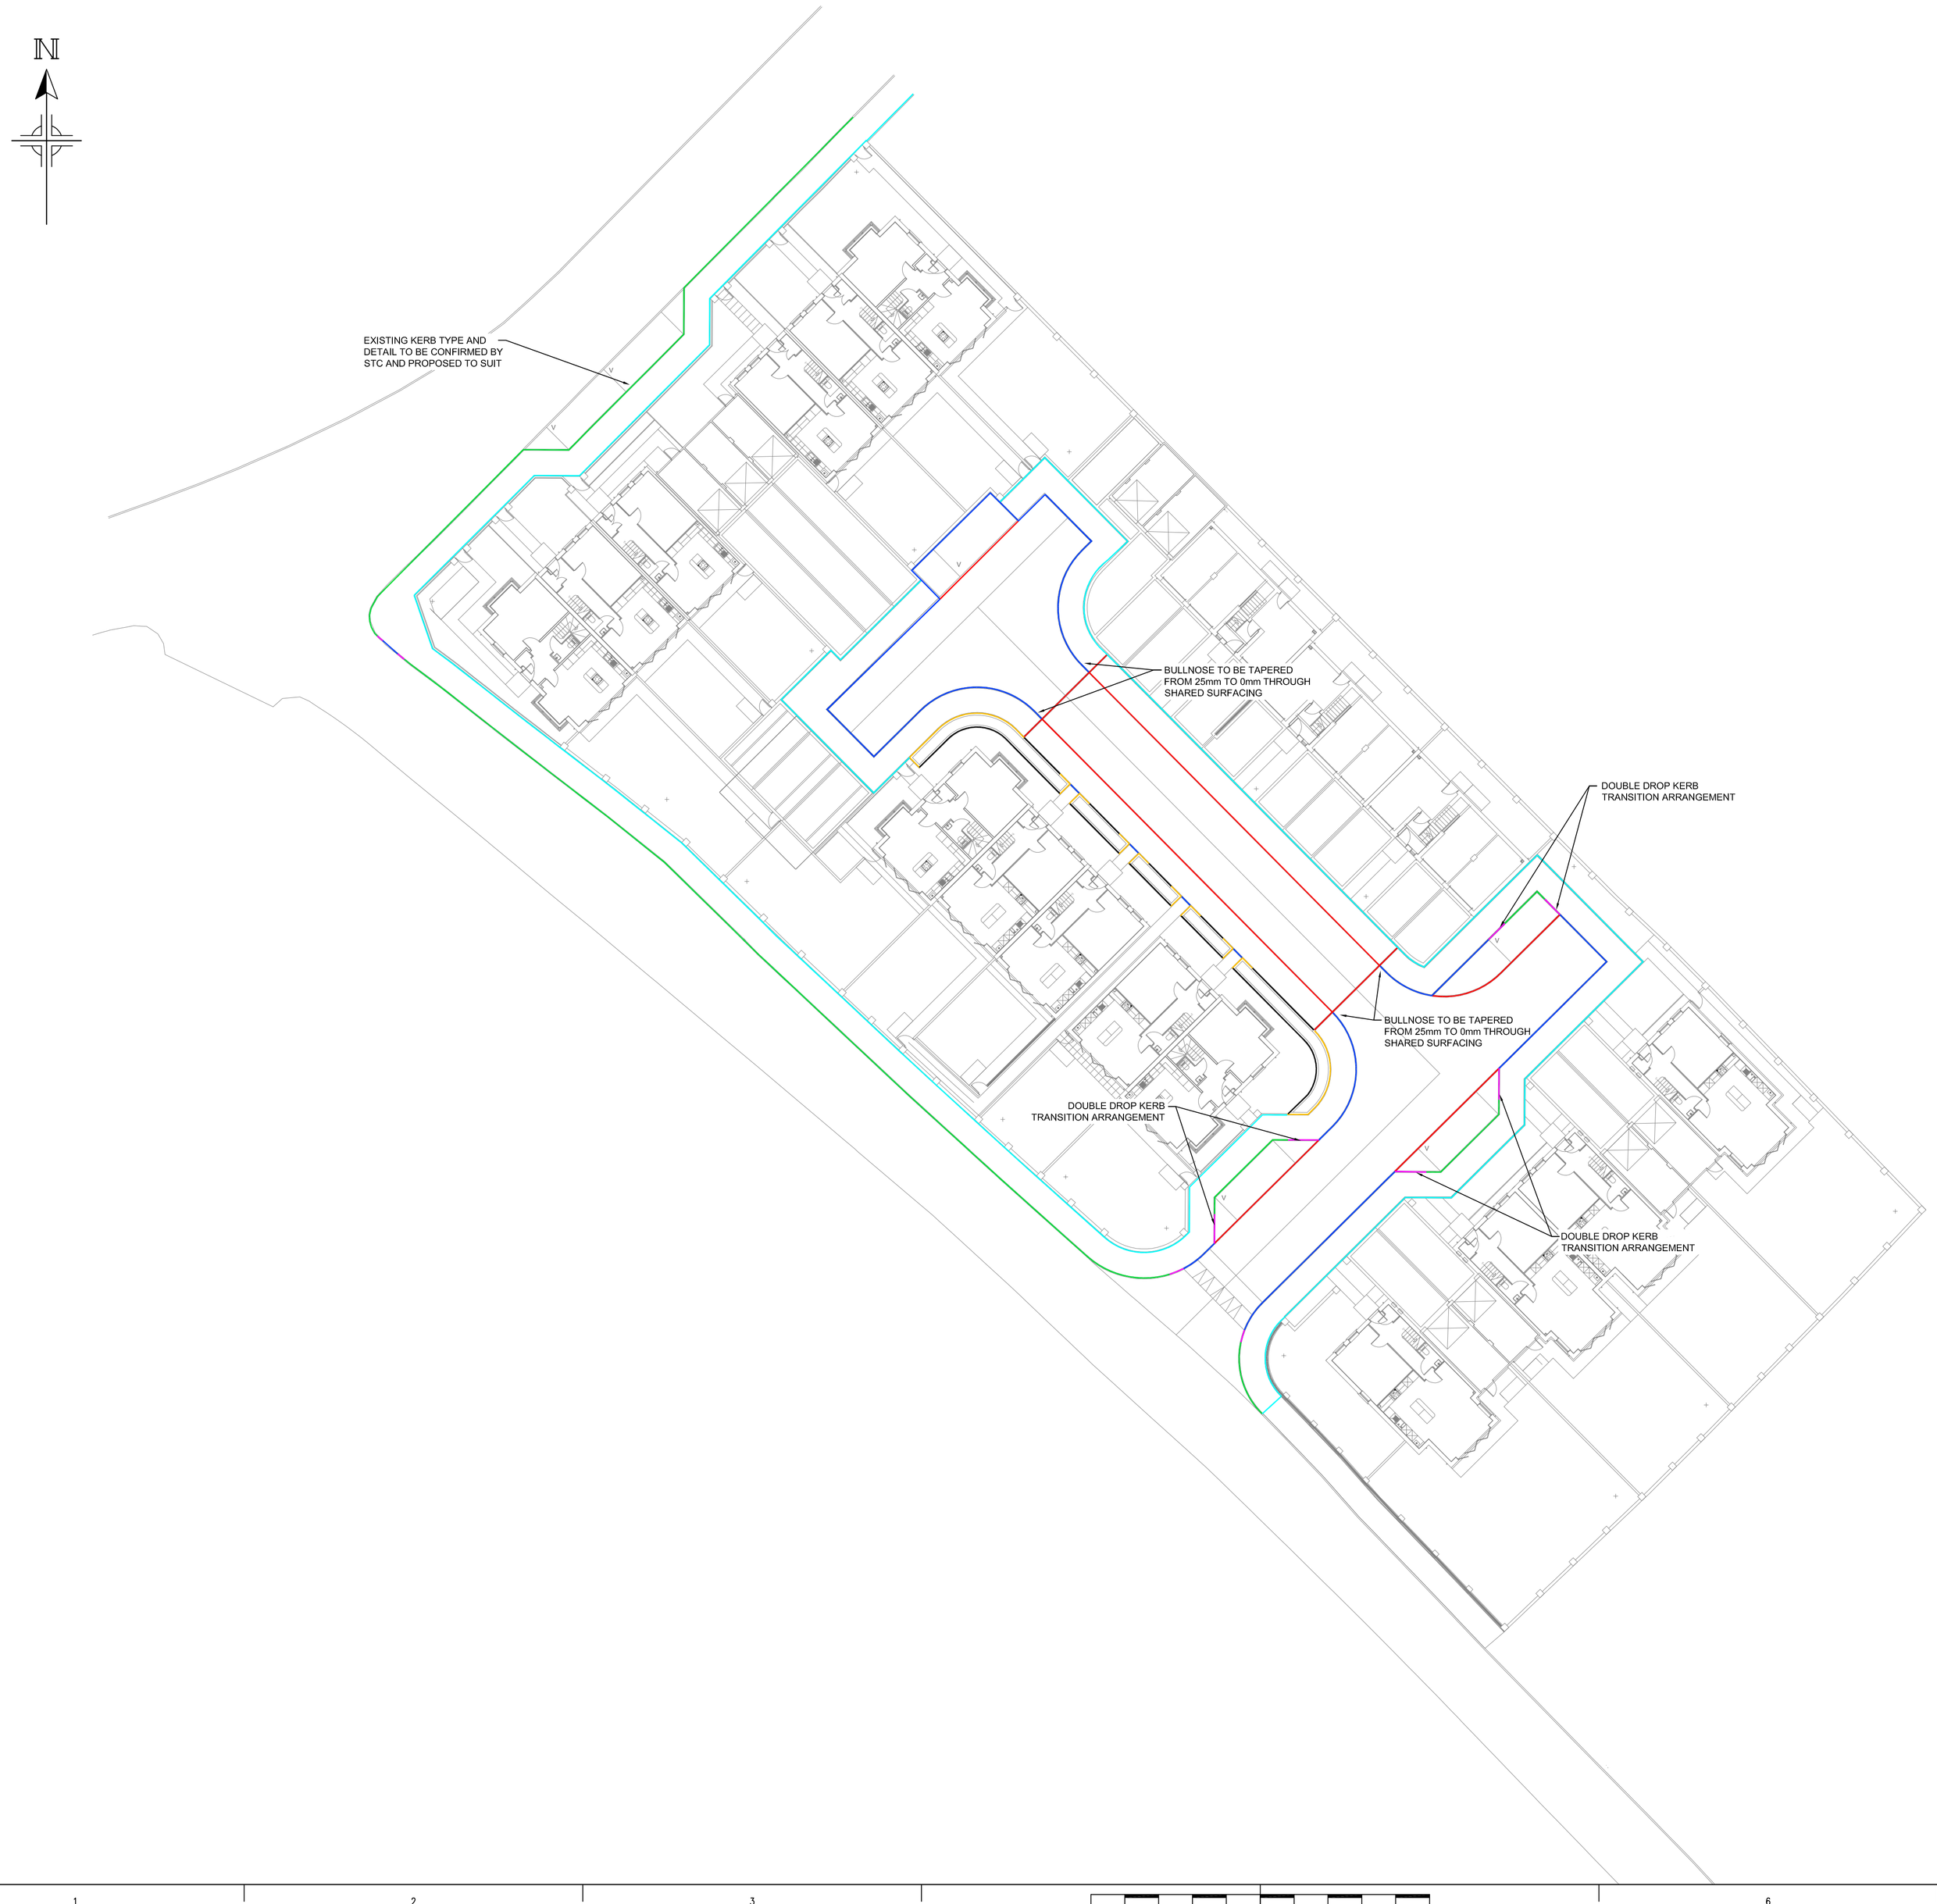

1015049 | A1

Based on.

Architects Drg No.	Rev
Structural Drg No.	Rev
Survey Drg No.	Rev
Other Drg No.	Rev
Other Drg No.	Rev

DO NOT SCALE FROM THIS DRAWING

Notes

1. DRAWING TO BE READ IN CONJUNCTION WITH CONSTRUCTION DETAILS DRAWING CLXX(95)5001 AND HARDSTANDING FINISHES DRAWING CLXX(90)1001.
2. ALL DETAILS SUBJECT TO SOUTH TYNESIDE COUNCIL S38 APPROVAL.

LEGEND: (SEE DWG. CLXX(52)1001 & CLXX(95)5001 FOR DETAILS)

- DROPPED KERB TRANSITION TO BULLNOSE (BN) WITH 25mm FACE
- HALF BATTER KERB HB2 100mm FACE
- FLUSH SQUARE CHANNEL
- CONSERVATION KERB UPSTAND FOR PLANTERS 100mm FACE (255x205x915mm)
- TRANSITION KERB FROM HB2 TO 255mm BN
- CONSERVATION CENTRE KERB LAID FLUSH (255X145X915mm)
- EDGING KERB

Issue	Date	Description	By	Chkd	Verfd
E	23.07.18	ISSUED FOR CONSTRUCTION	JS	AF	LF
D	17.07.18	ISSUED FOR APPROVAL	JS	AF	LF
C	20.06.18	ISSUED FOR APPROVAL	JS	AF	LF
B	11.04.18	ISSUED FOR APPROVAL	JS	AF	LF
A	16.03.18	ISSUED FOR TENDER	JS	AF	LF

Project
EAST BOLDON

Client
GENTOO HOMES

Architect
GENTOO HOMES

Title
KERBING LAYOUT

Drawing No.	Drawing Status
CLXX(90)1002	CONSTRUCTION
Job No. 1015049	Scale 1:250

Originator	Checked	Verified	Issue.
JA	CR	LF	E

CUNDALL
4th Floor, Partnership House
Regent Farm Road,
Gosforth,
Newcastle NE3 3AF
Telephone: +44 (0)191 213 1515
Website: www.cundall.com

© Copyright Cundall 2010