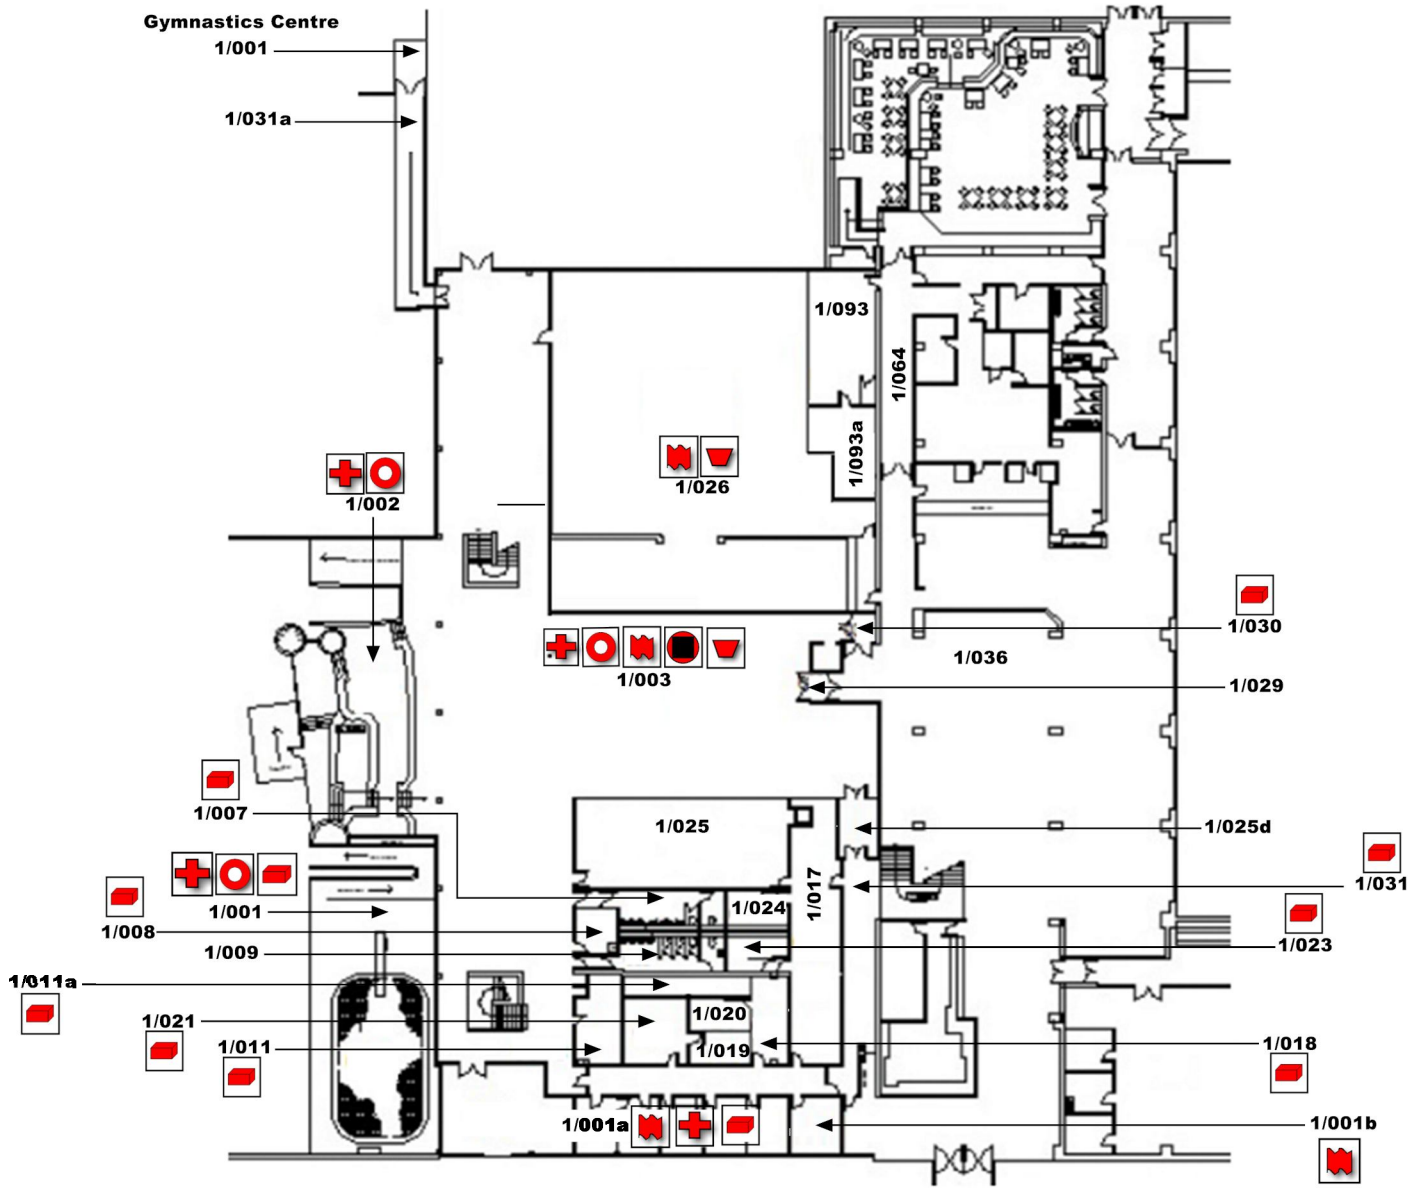


Lucion Report	223867
Survey Location	Temple Park Leisure Centre
Plan Location	First Floor
Survey Date	16/10/2017
Surveyor(s)	S Hogg, B Green, C O'Brien

Material Symbols

Asbestos containing **bituminous product**	
Asbestos containing **cement**	
Asbestos containing **composite product**	
Asbestos containing **gasket**	
Asbestos containing **insulation**	
Asbestos containing **insulating board**	
Asbestos containing **paper product**	
Asbestos containing **sprayed coating**	
Asbestos containing **textured coating**	
Asbestos containing **woven product**	
Asbestos containing **debris of unknown origin**	
No Access Area - Asbestos Presumed Present	N A
No Access Item -Asbestos Presumed Present	
Survey Area	

Please note: Asbestos containing material symbol locations are only INDICATIVE of the area of location; not the exact position of the material; refer to report register for details. Drawing NOT to scale.