

PROPOSED SITE PLAN SCALE 1:200

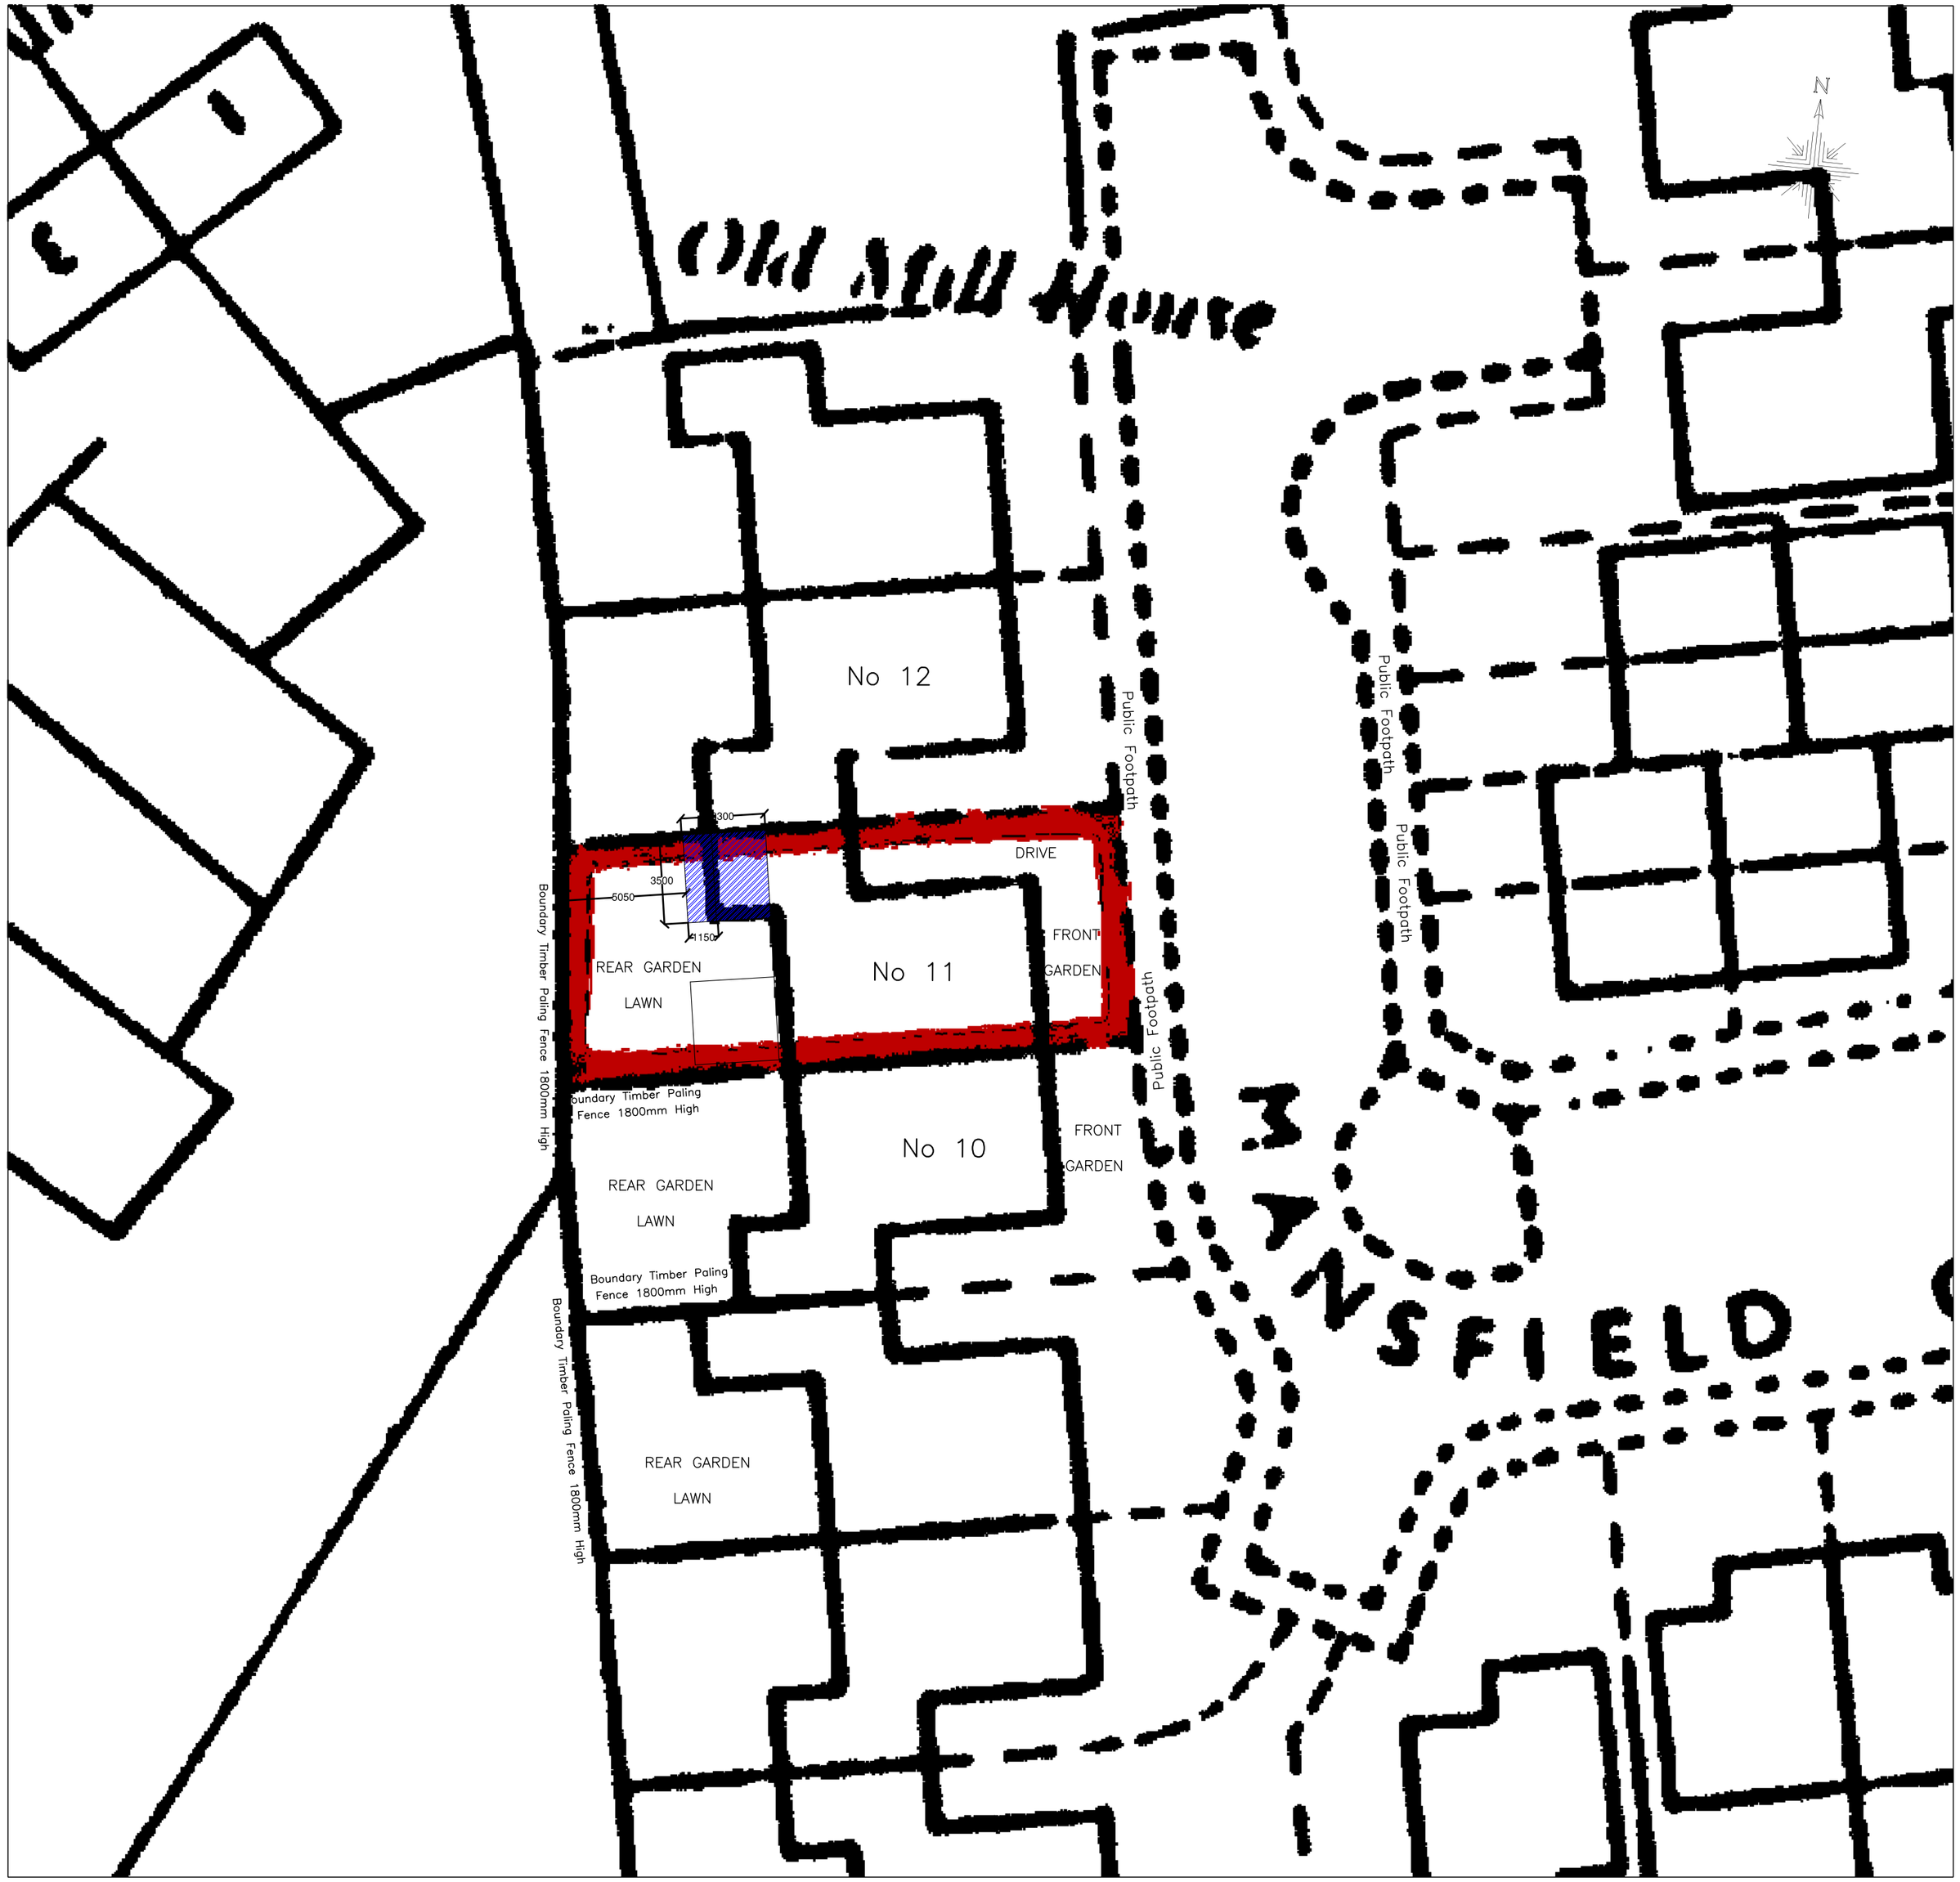


JAC Drawing Services
Tel 0797 5226312
jacdrawingservices@gmail.com

EXISTING ROOF PLAN SCALE 1:100

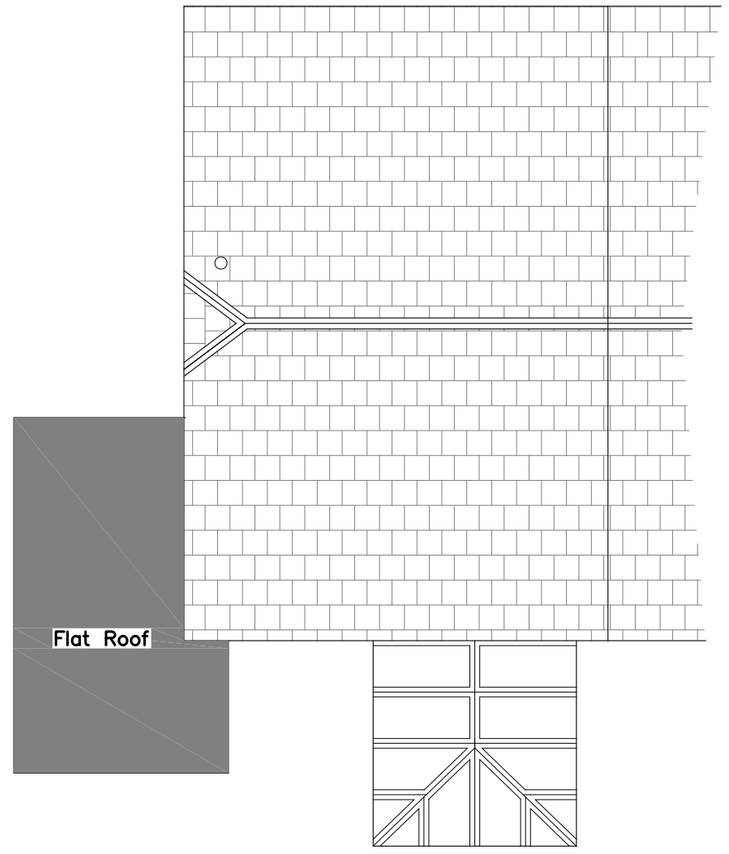

PROPOSED ROOF PLAN SCALE 1:100

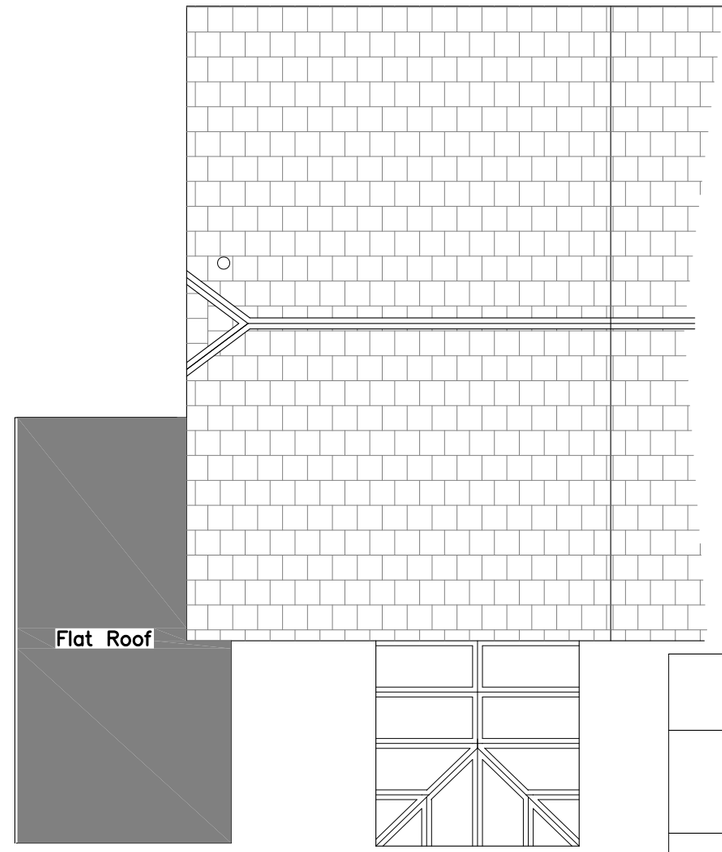

CLIENT
Mr N, MITCHELL

11, MANSFIELD COURT
EAST BOLDON
SOUTH TYNESIDE, NE36 0PL

TITLE
SITE PLAN AND ROOF PLAN
for conversion of rear of Garage to Bedroom
and re locate Bathroom to small bedroom

DRAWN J.A. CONNOLLY	DATE 13/09/2018
CHECKED	SCALE 1/200 1/100

EXISTING & PROPOSED

DRG.No. 2 of 2 A2