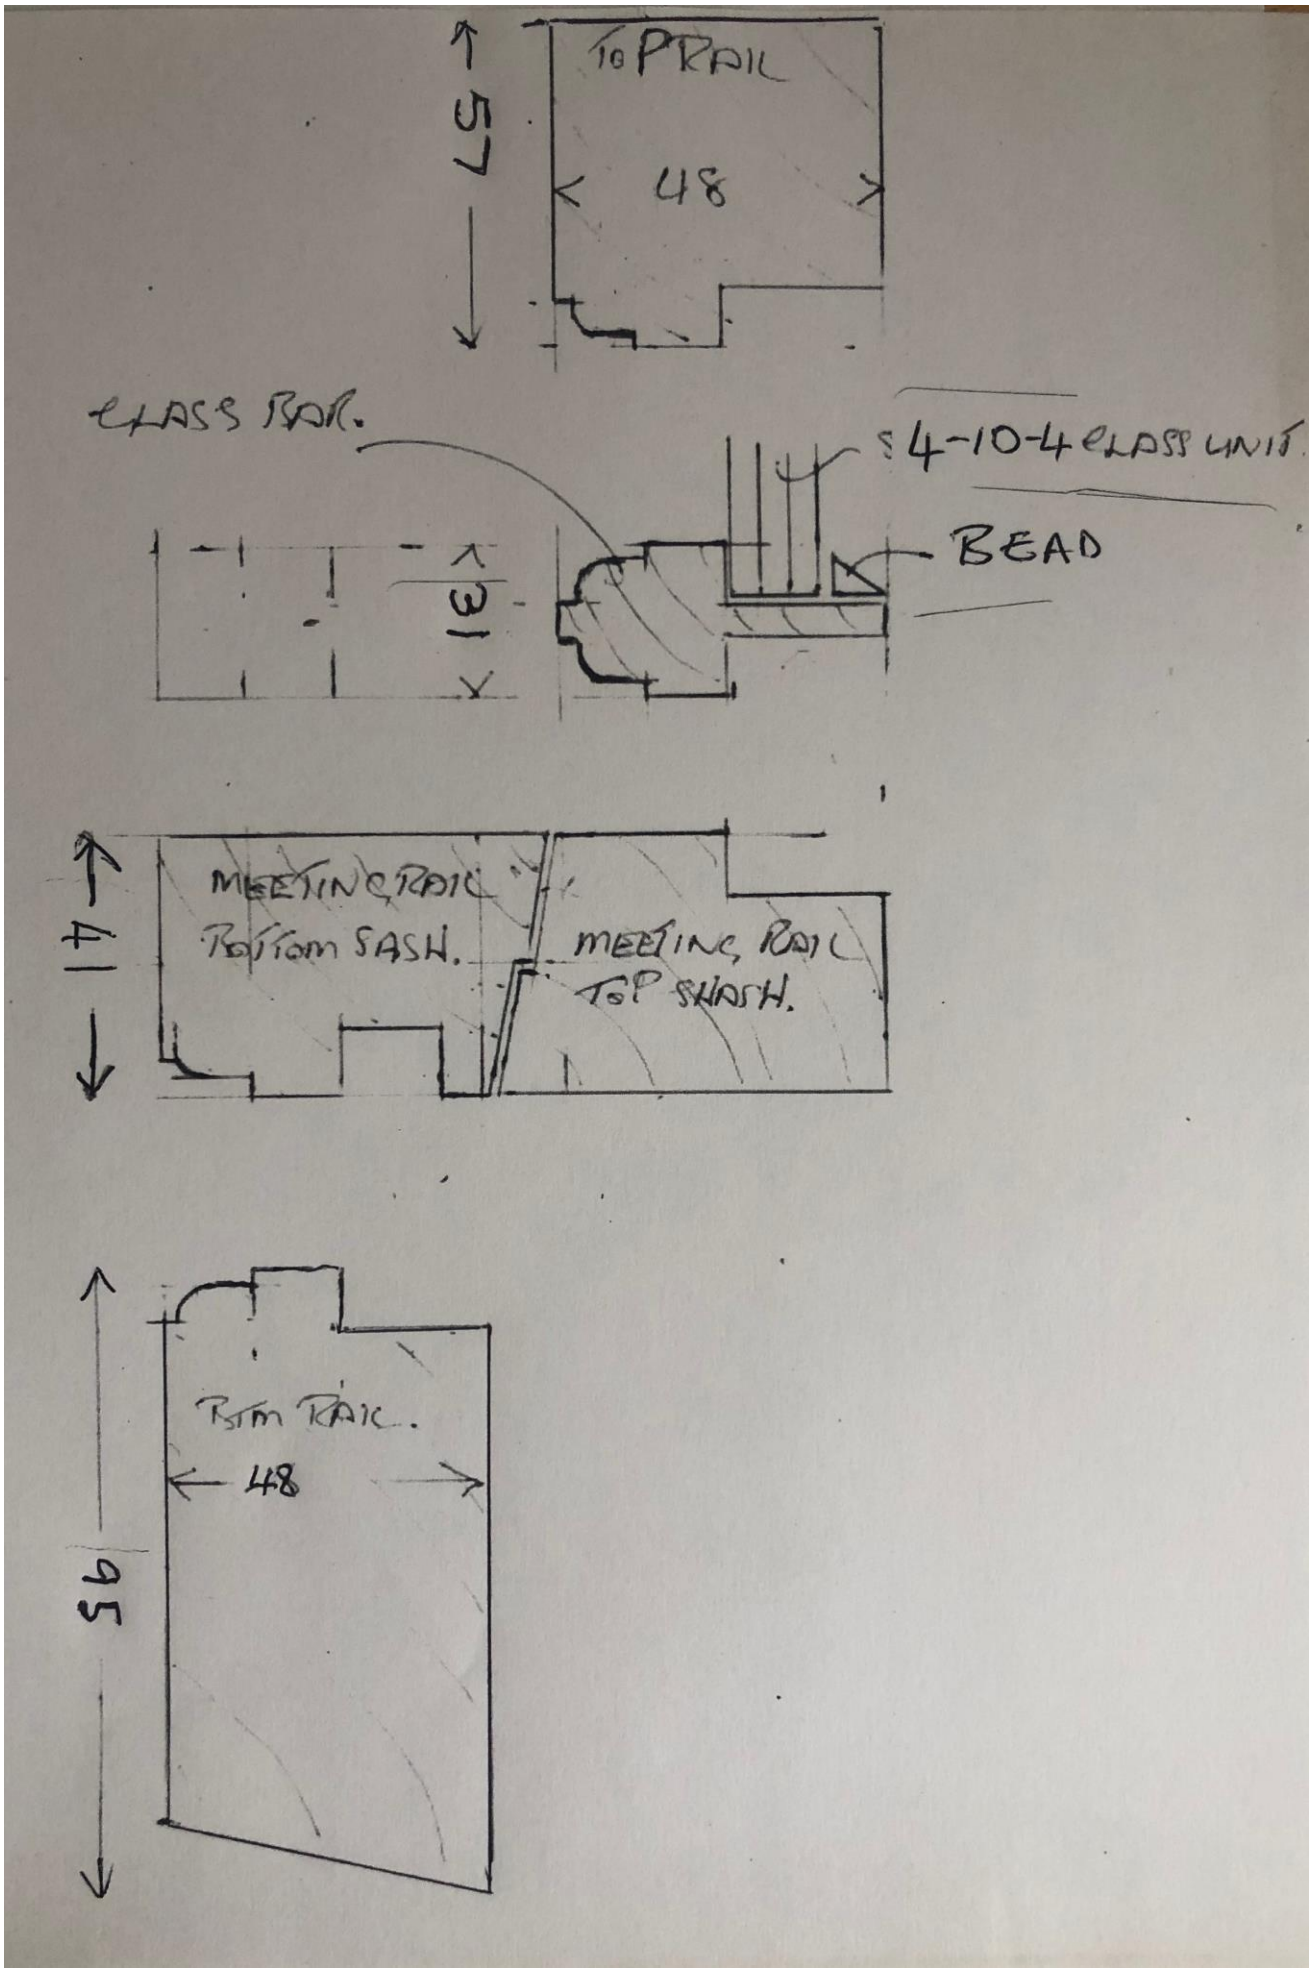

57
TOP RAIL
48
GLASS BAR.
4-10-4 GLASS UNIT
BEAD
31
41
MEETING RAIL
BOTTOM SASH.
MEETING RAIL
TOP SASH.
95
BTM RAIL.
48