
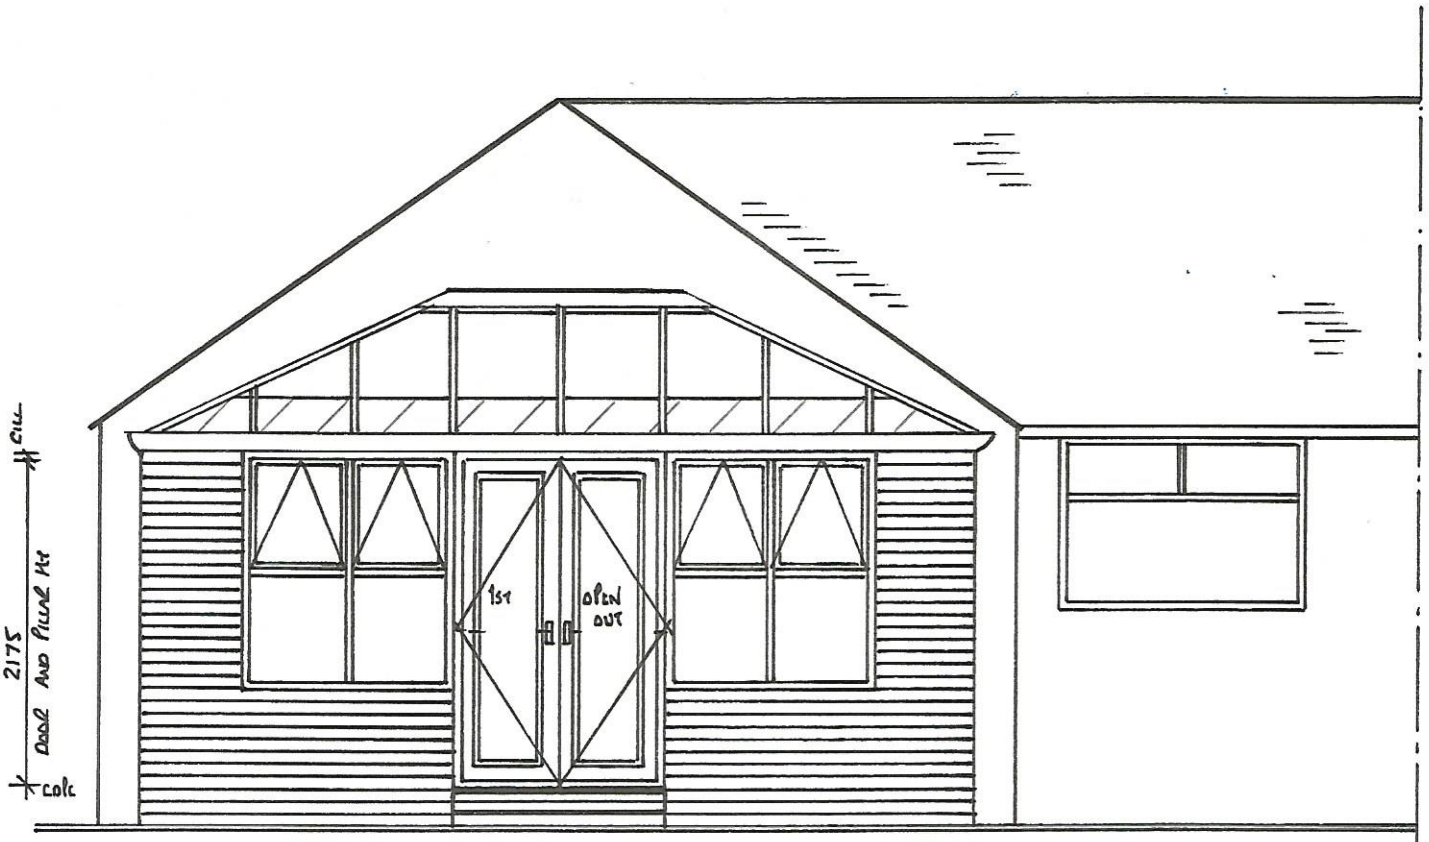


INSTALL CAVITY TRAYS ABOVE BOX GUTTER

PROPOSED REAR ELEVATION

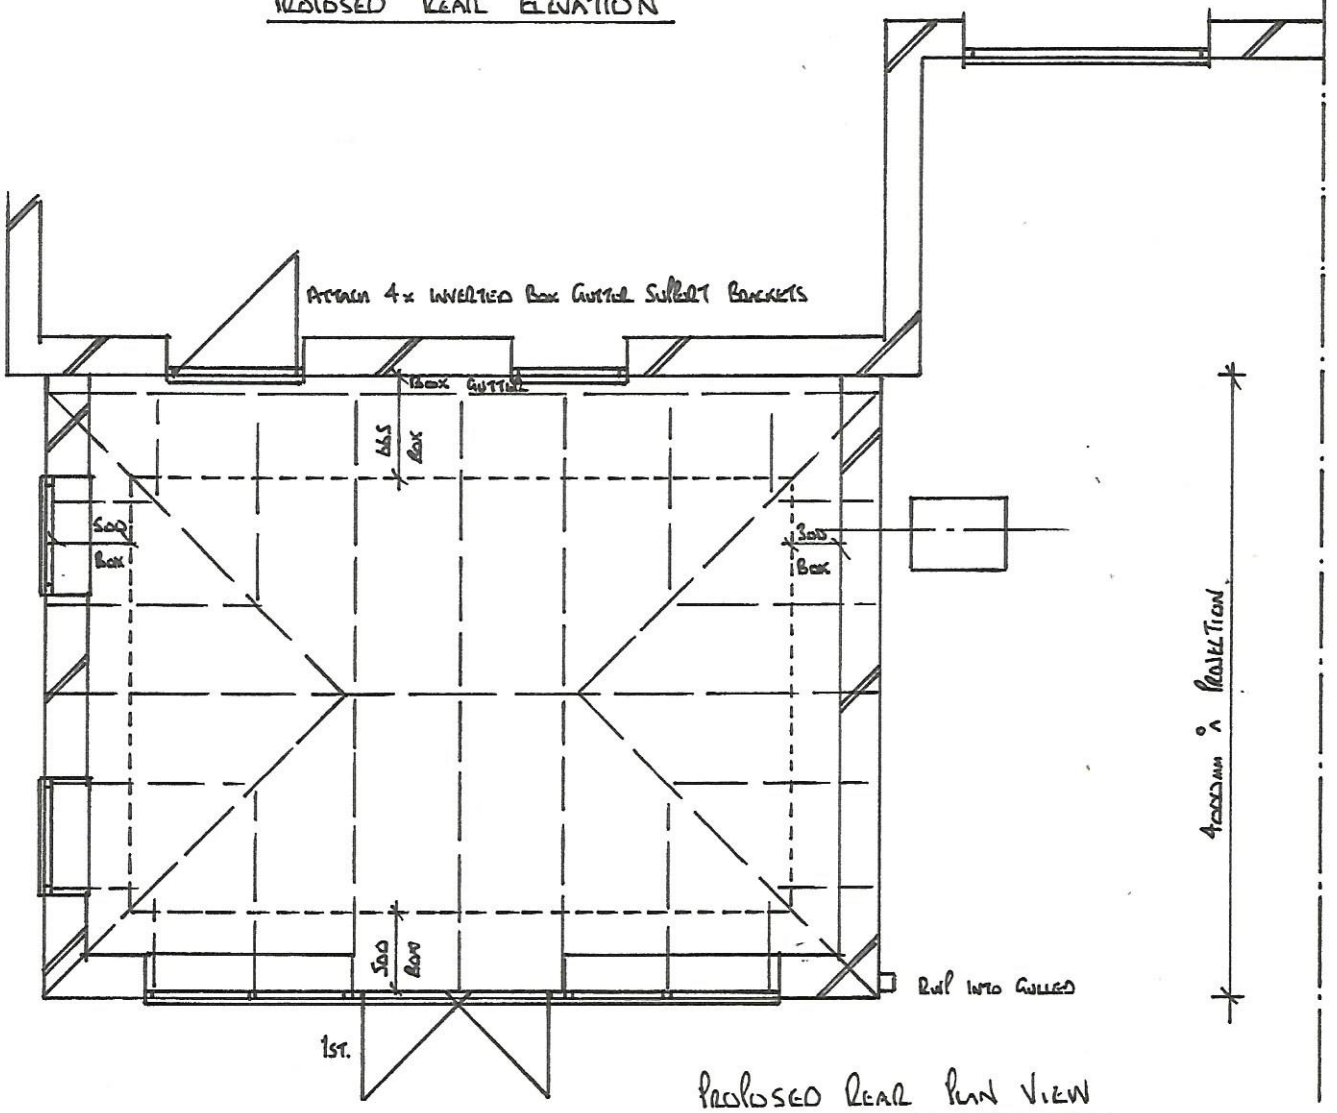

PROPOSED REAR PLAN VIEW

1:50

5400mm ± WIDTH.

CUSTOMERS SIGNATURE of APPROVAL :-