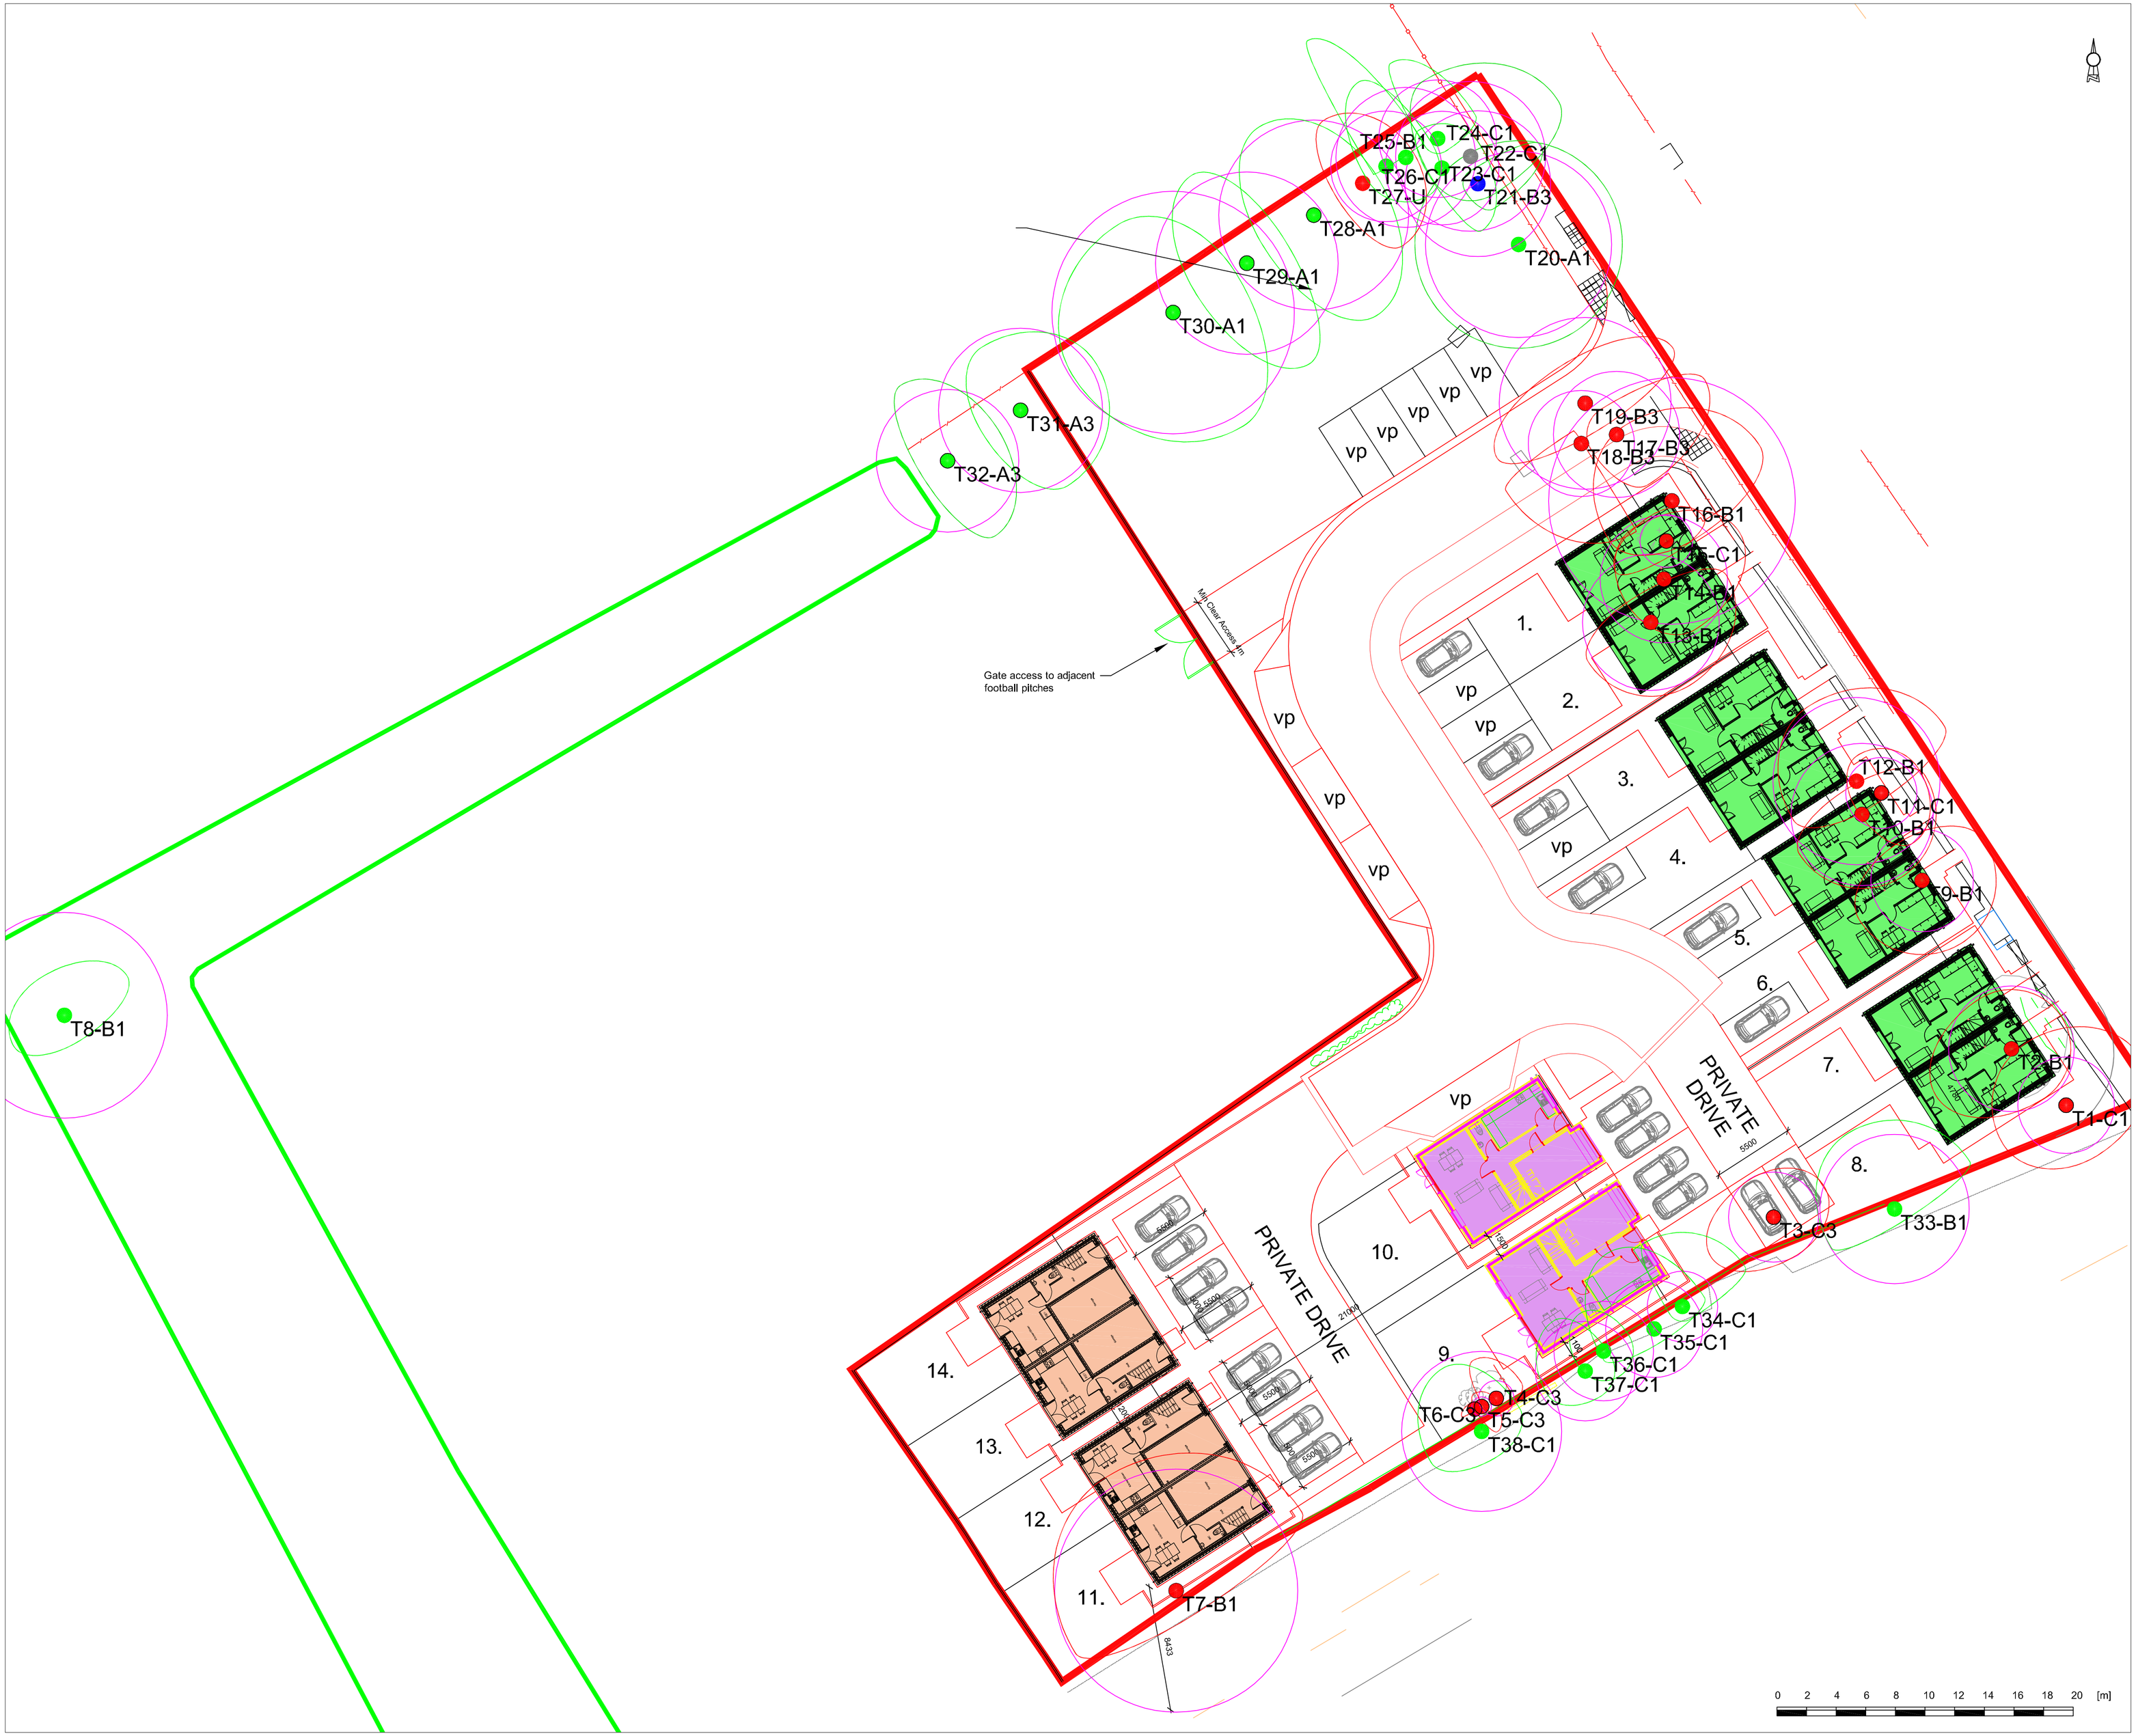


elliottconsultancyltd.
arboricultural consultants

Wrens Nest, Underhill, Glaisdale
North Yorkshire YO21 2PF
01947 897001
enquiries@elliottconsultancy.com

Tree to be Removed

Tree Position Showing Crown Extents and BS5837 Category A

Tree Position Showing Crown Extents and BS5837 Category B

Tree Position Showing Crown Extents and BS5837 Category C

Tree Position Showing Crown Extents and BS5837 Category U

Root Protection Area - to remain free from disturbance (merged where over-lapping)

Group of Trees

1/G1/H1 Tree/Group/Hedgerow Number

A1/B1/C1/U BS5837 Retention Category

APPENDIX 1

Drawing Title:	Retention & Removal Plan
Project:	North Road, West Boldon
Drawing Number:	ARB/CP/1993/RRP
Date:	August 2019
Scale:	1:200 @ A1