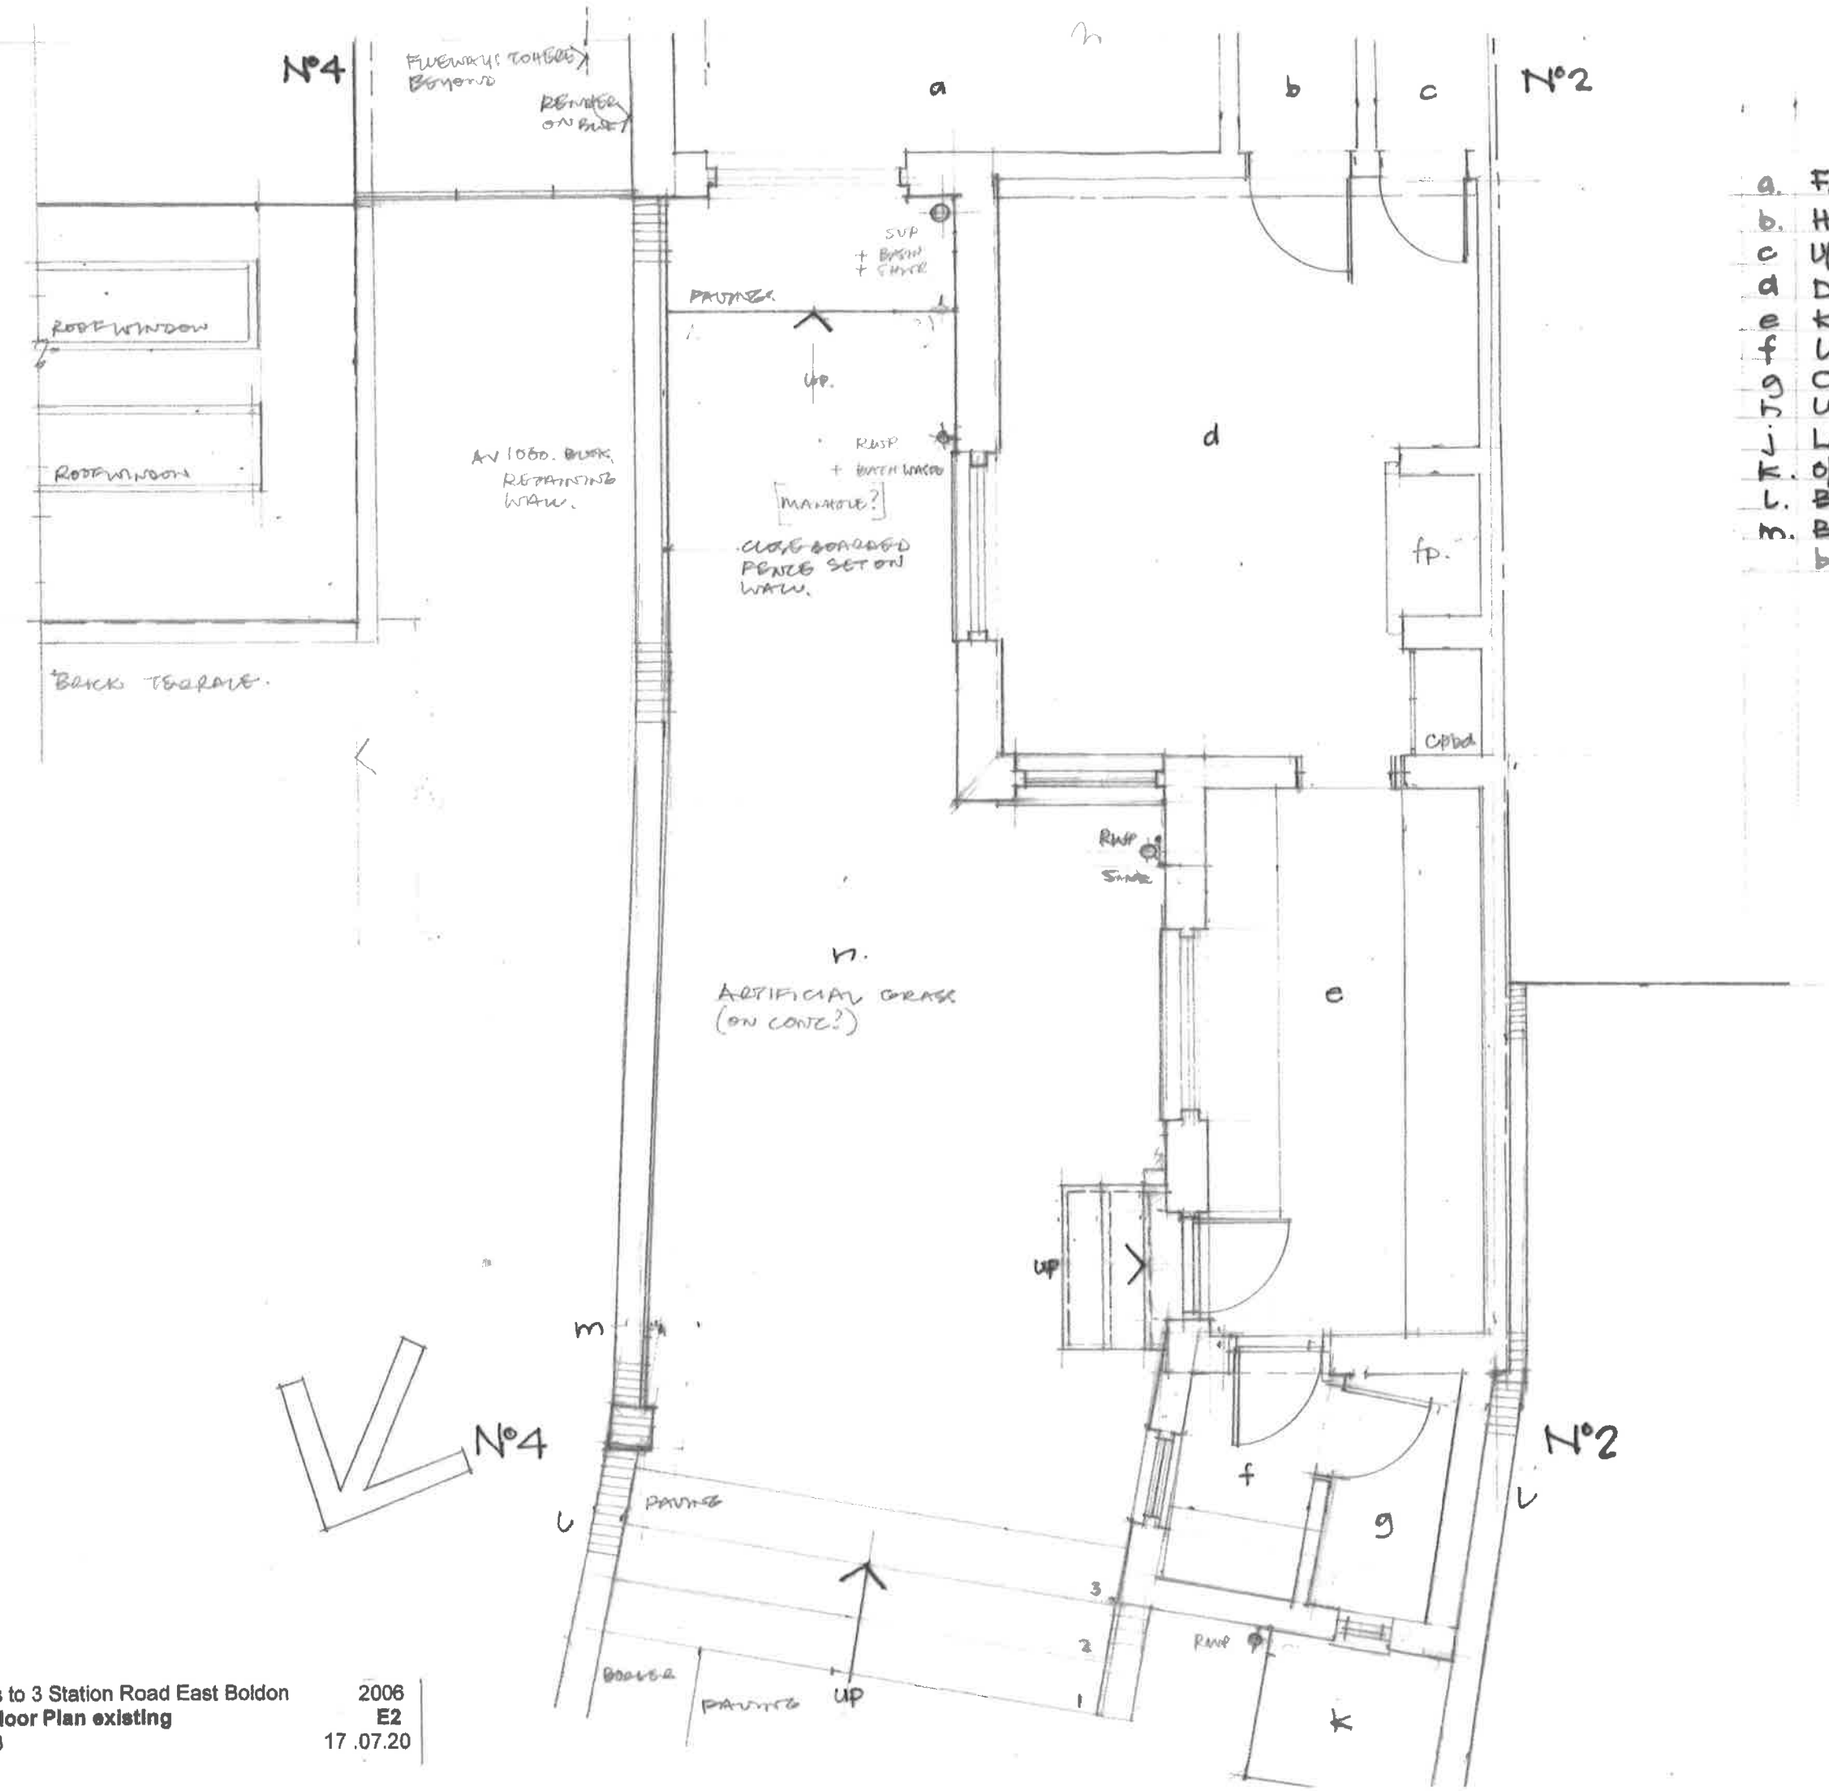

a. Family Room/Play Room
b. Hall
c Ufstair cpd.
d Dining Room [Ballroom + bedroom above]
e Kitchen
f Utility Room.
g Cloak Room.
h Upper Terrace
J Lower Terrace/Garden
K. o/s lavatory.
L. Brick boundary wall 1800 high
m. Brick retaining wall with close boarded fence set on wall. o/a 1950 ah

SOUTH TYNESIDE COUNCIL
27 NOV 2020
PLANNING

Alterations to 3 Station Road East Boldon 2006
Ground Floor Plan existing **E2**
1: 50 @A3 17 .07.20