



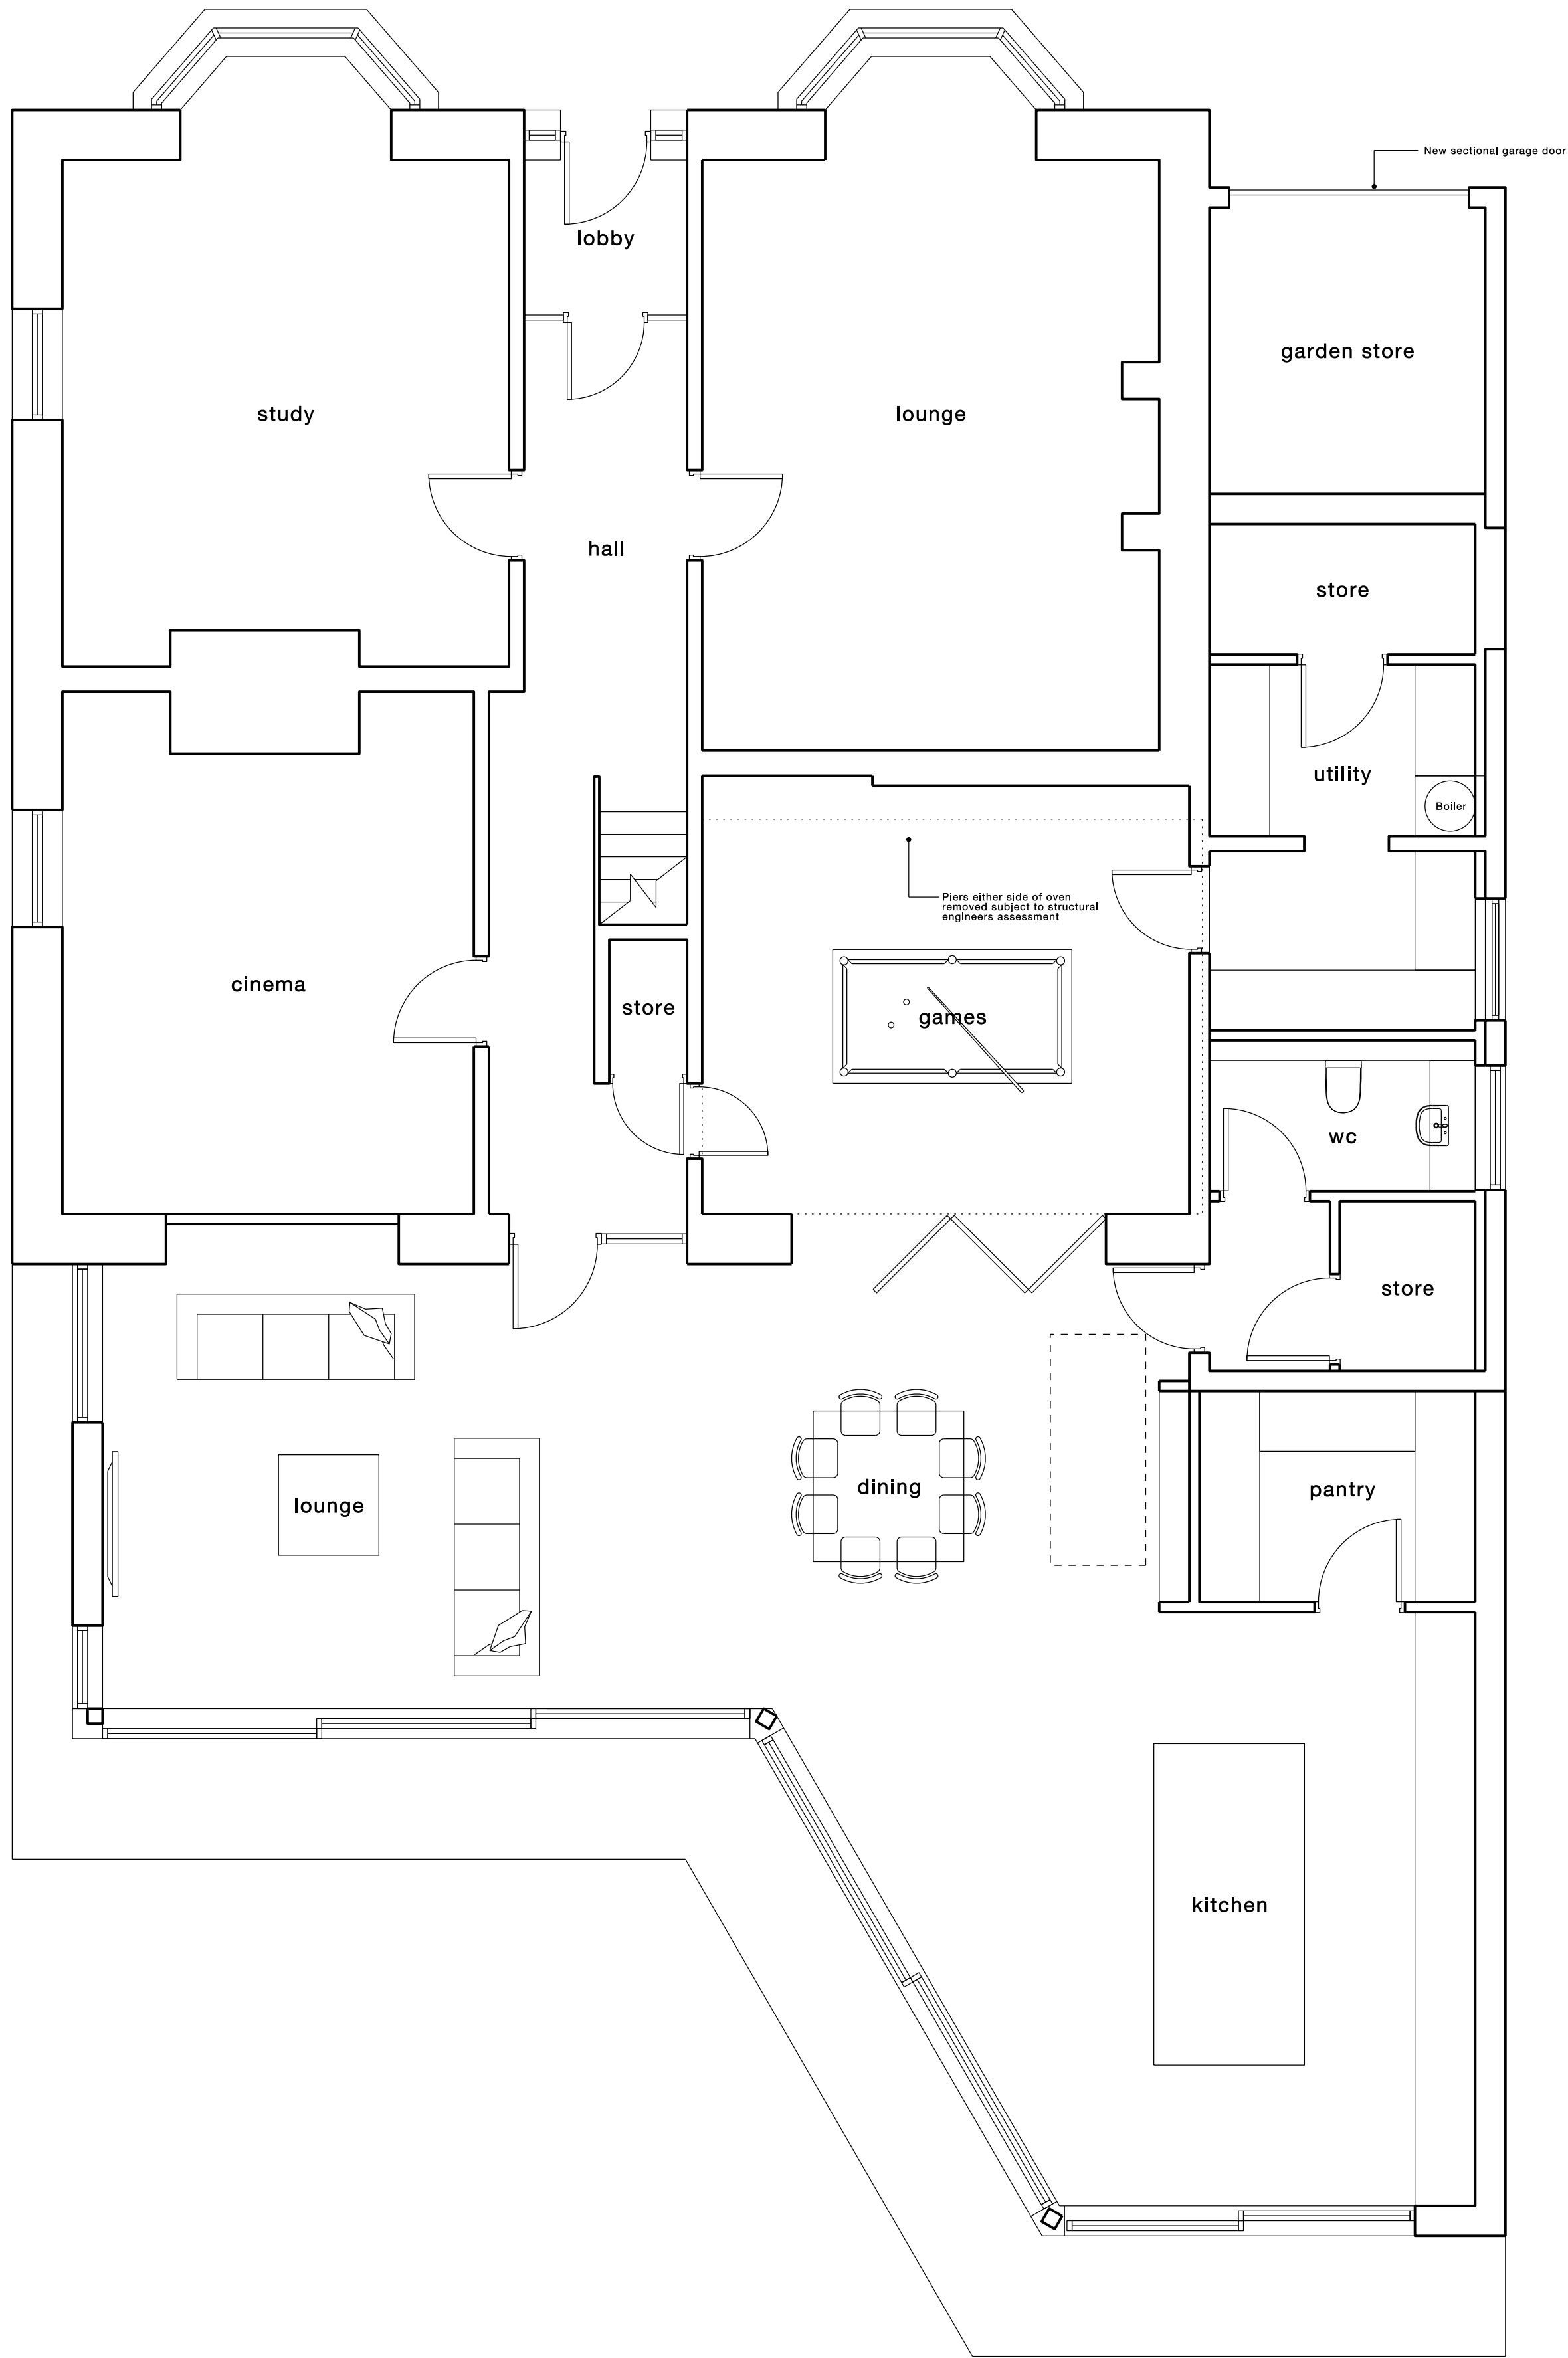

FITZARCHITECTS

6 Pier Point, Marine Walk, Sunderland, SR6 0PP
+44 (0)191 563 7025
www.fitzarchitects.co.uk

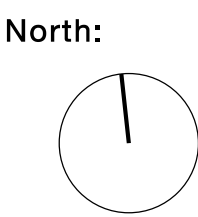

Revision:

Project: Vanbrugh House, East Boldon
Drawing: Proposed plan level 00
Stage: Planning

Project no:	1535	Drawing no:	AL (00) 0200
Date:	July 2021	Scale:	1:100 @ A3, 1:50 @ A1

Royal Institute of British Architects Chartered Practice

Copyright of Fitz Architects Limited

Do not scale from drawing

