
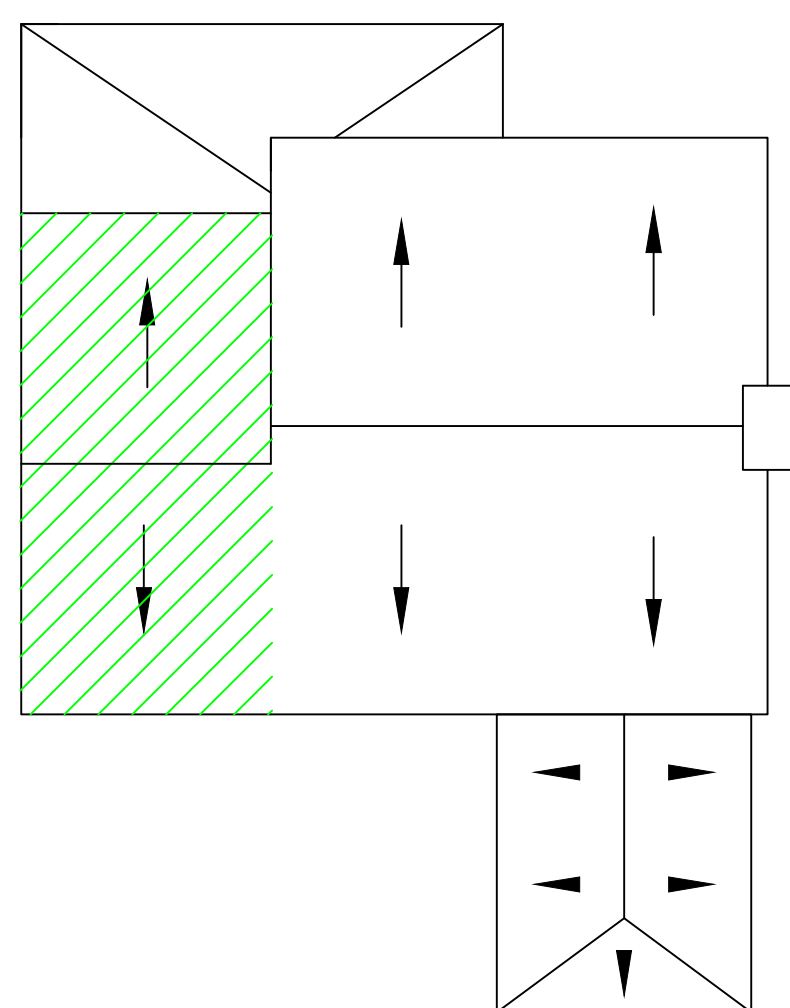
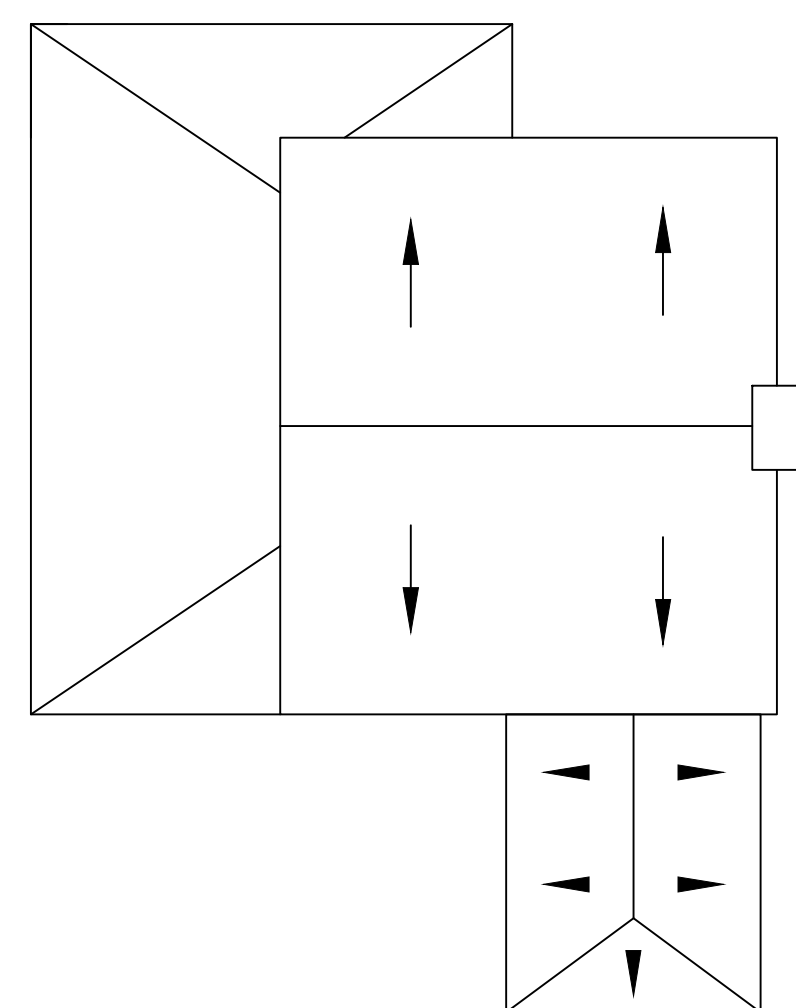
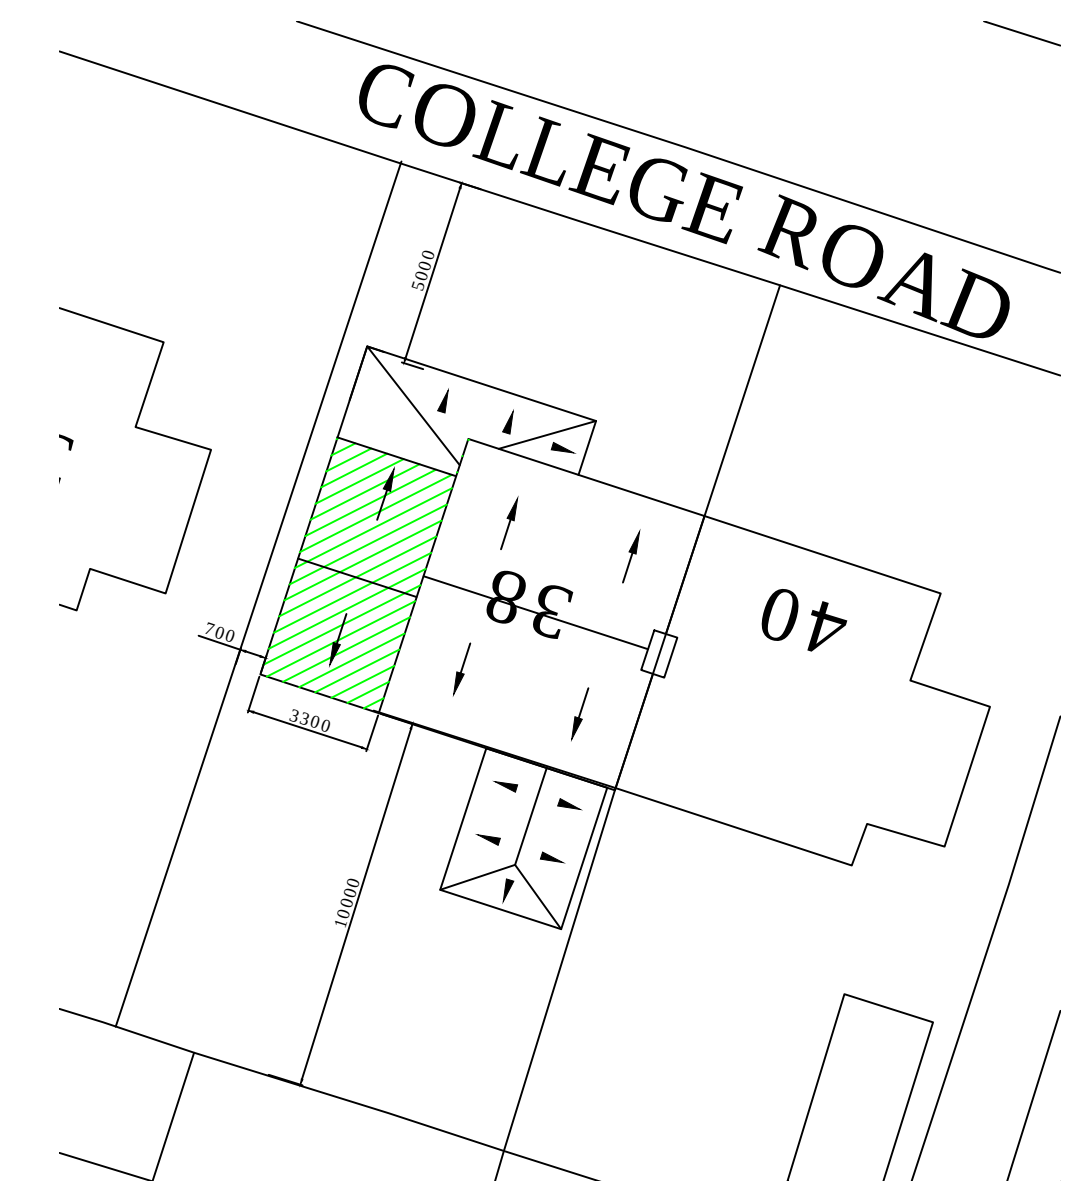
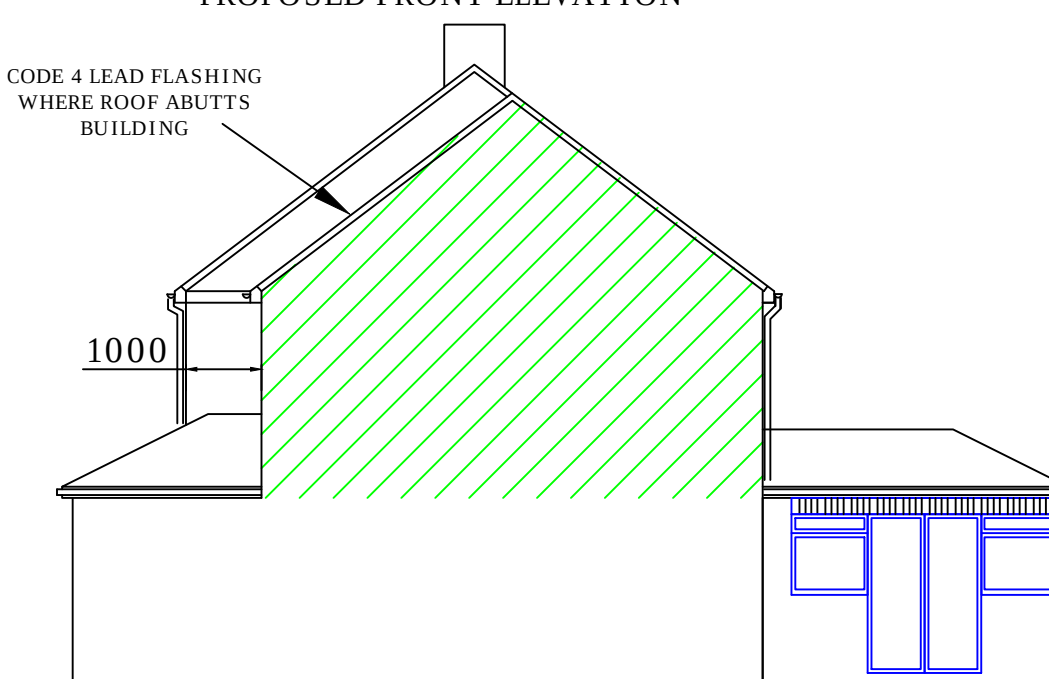
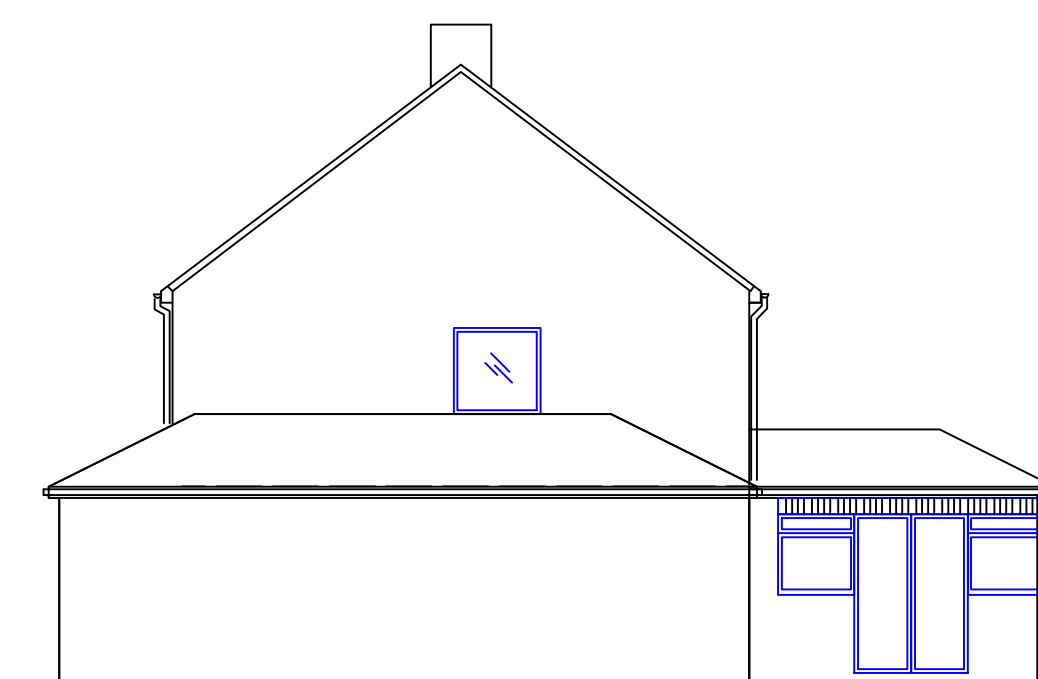
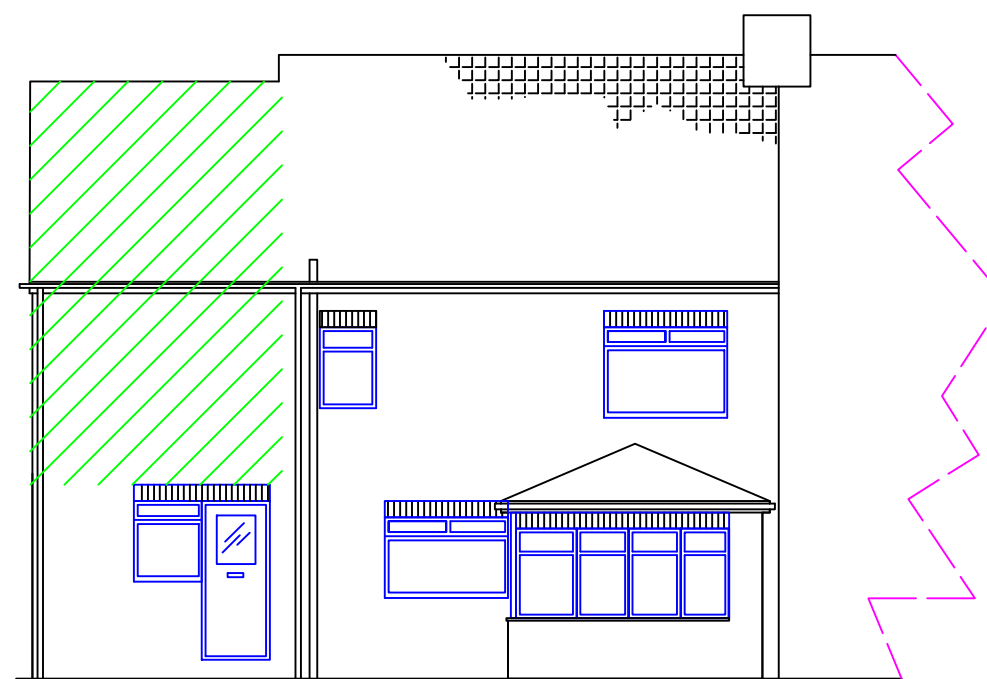
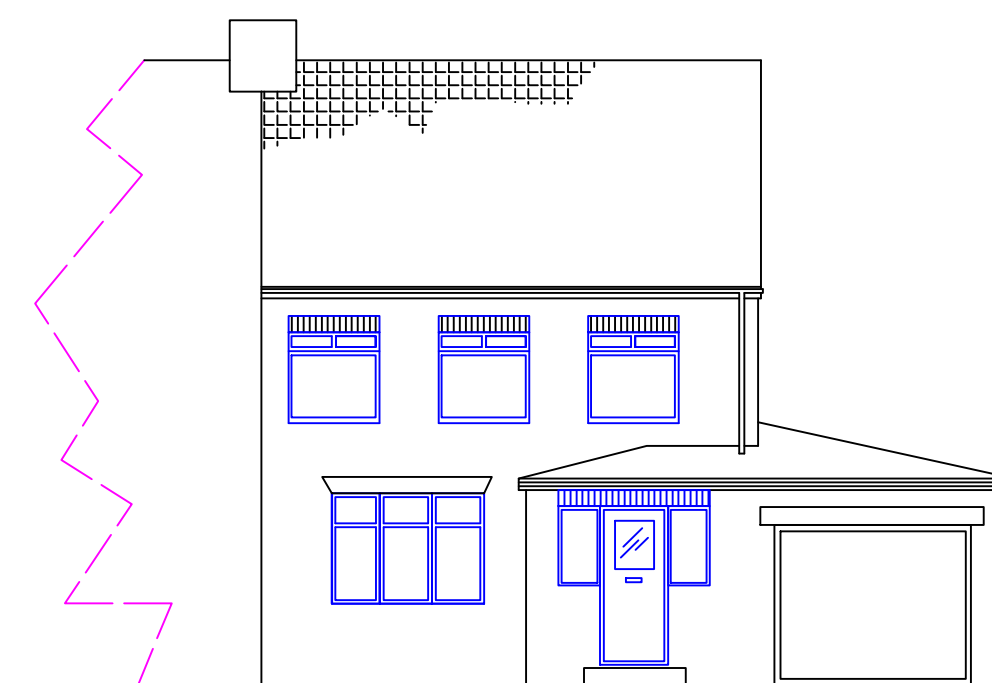
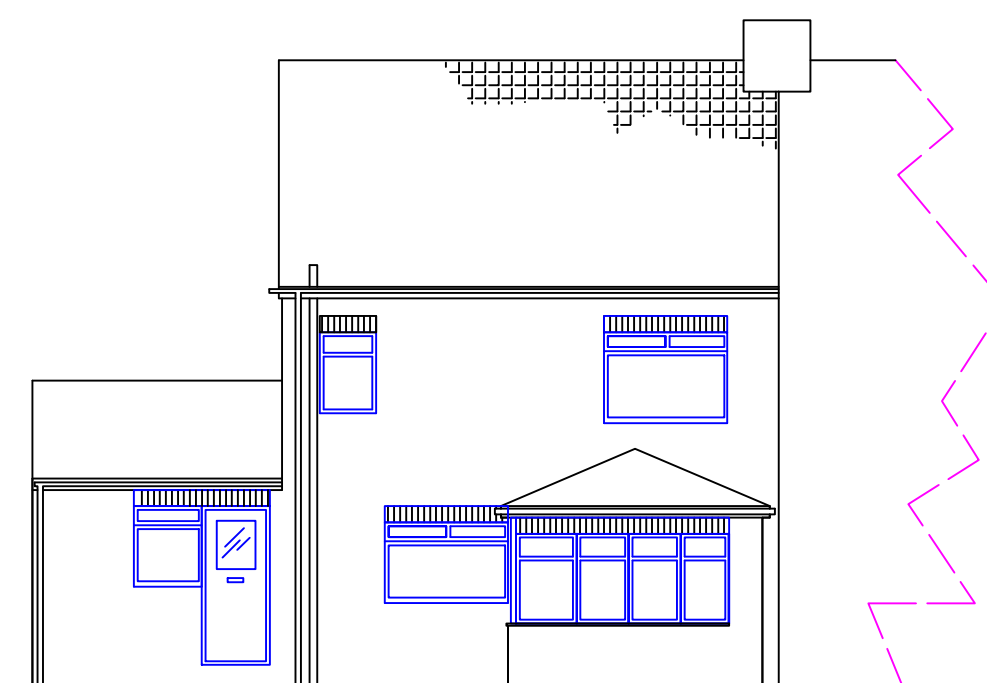
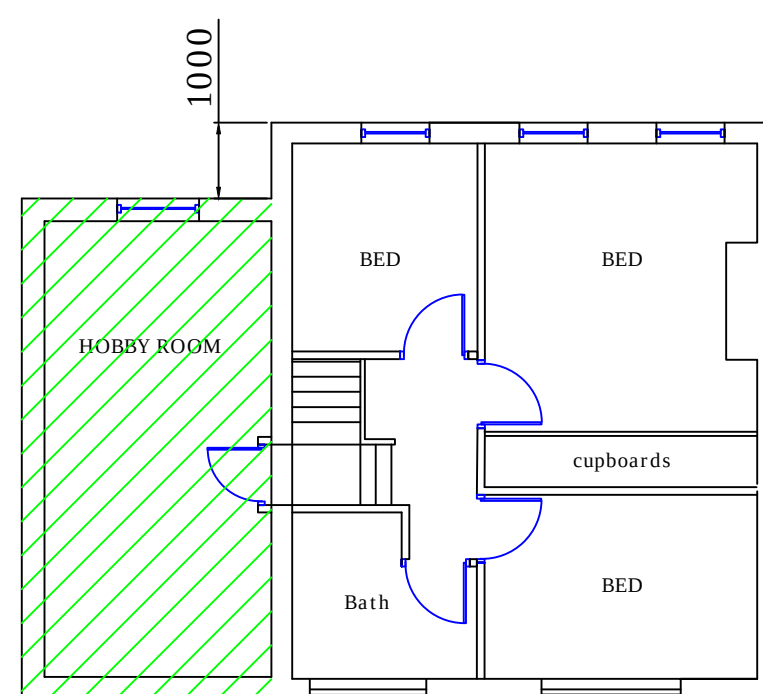
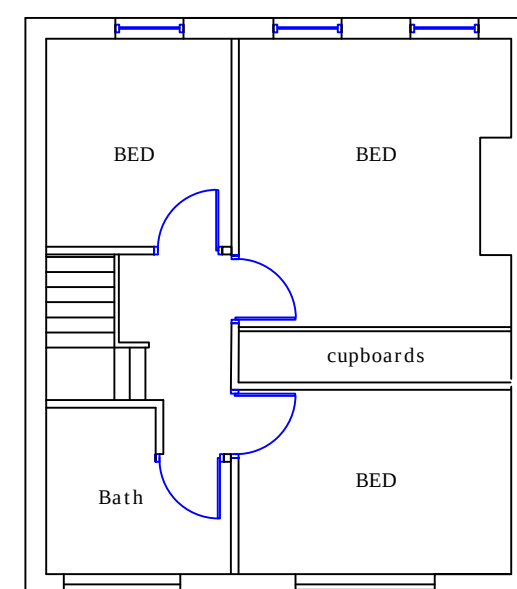


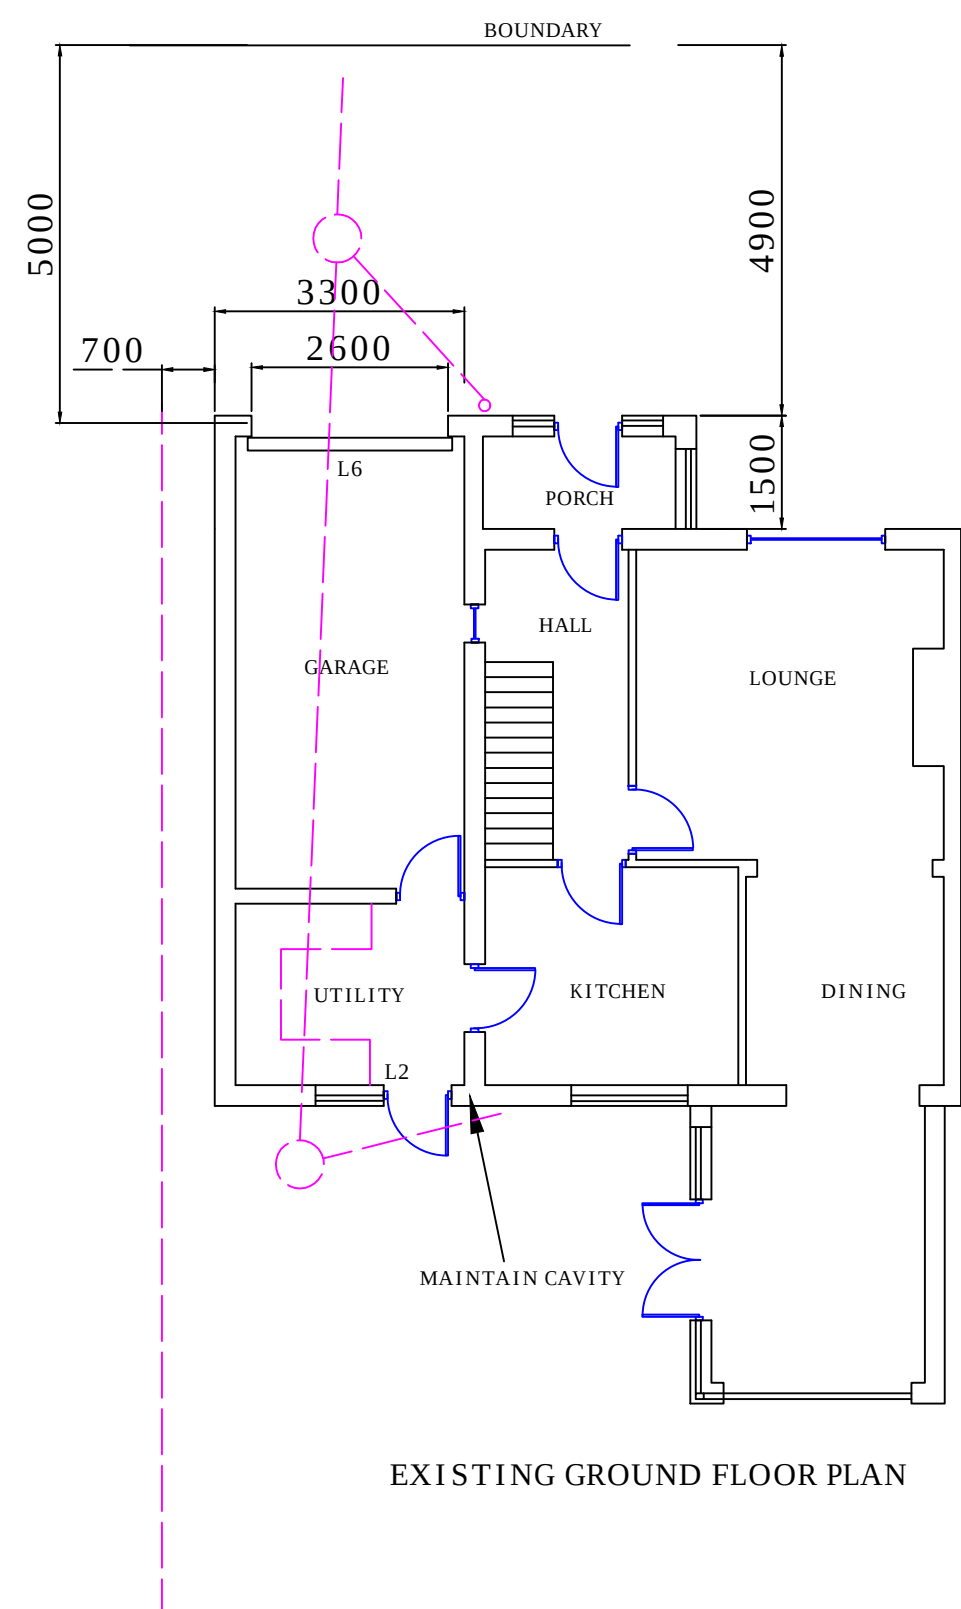

← FIRST FLOOR ROOF
▲ GROUND FLOOR ROOF

NB. WORKS SUBJECT TO APPROVAL BY LOCAL BUILDING CONTROL DEPARTMENT NO WORKS TO START UNTIL APPROVAL HAS BEEN GRANTED. BUILDER TO BE RESPONSIBLE FOR CHECKING ALL DIMENSIONS, PITCHES ETC. DESIGNATED OR NOT - PRIOR TO PRICING - BUYING - BUILDING. METHODS / MATERIALS SHOWN ARE INDICATIVE ONLY - OTHERS MAY BE SUBSTITUTED SUBJECT TO APPROVAL BY THE BUILDING INSPECTOR / CLIENT.
DO NOT SCALE FROM THIS DRAWING

V.1 SETBACK AT THE FRONT WAS 440mm
RIDGE LINE LOWERED.

ANDREW JONES
38 COLLEGE ROAD HEBBURN NE31 2LY
PROPOSED 1ST FLOOR EXTENSION ABOVE EXISTING GROUND FLOOR NOV 2021 1/100@A1