2 MANSION HOUSE ~ WEST BOLDON

SECOND FLOOR PLAN

DENOTES ADEQUATE MEMBERS

DENOTES FAILING MEMBERS

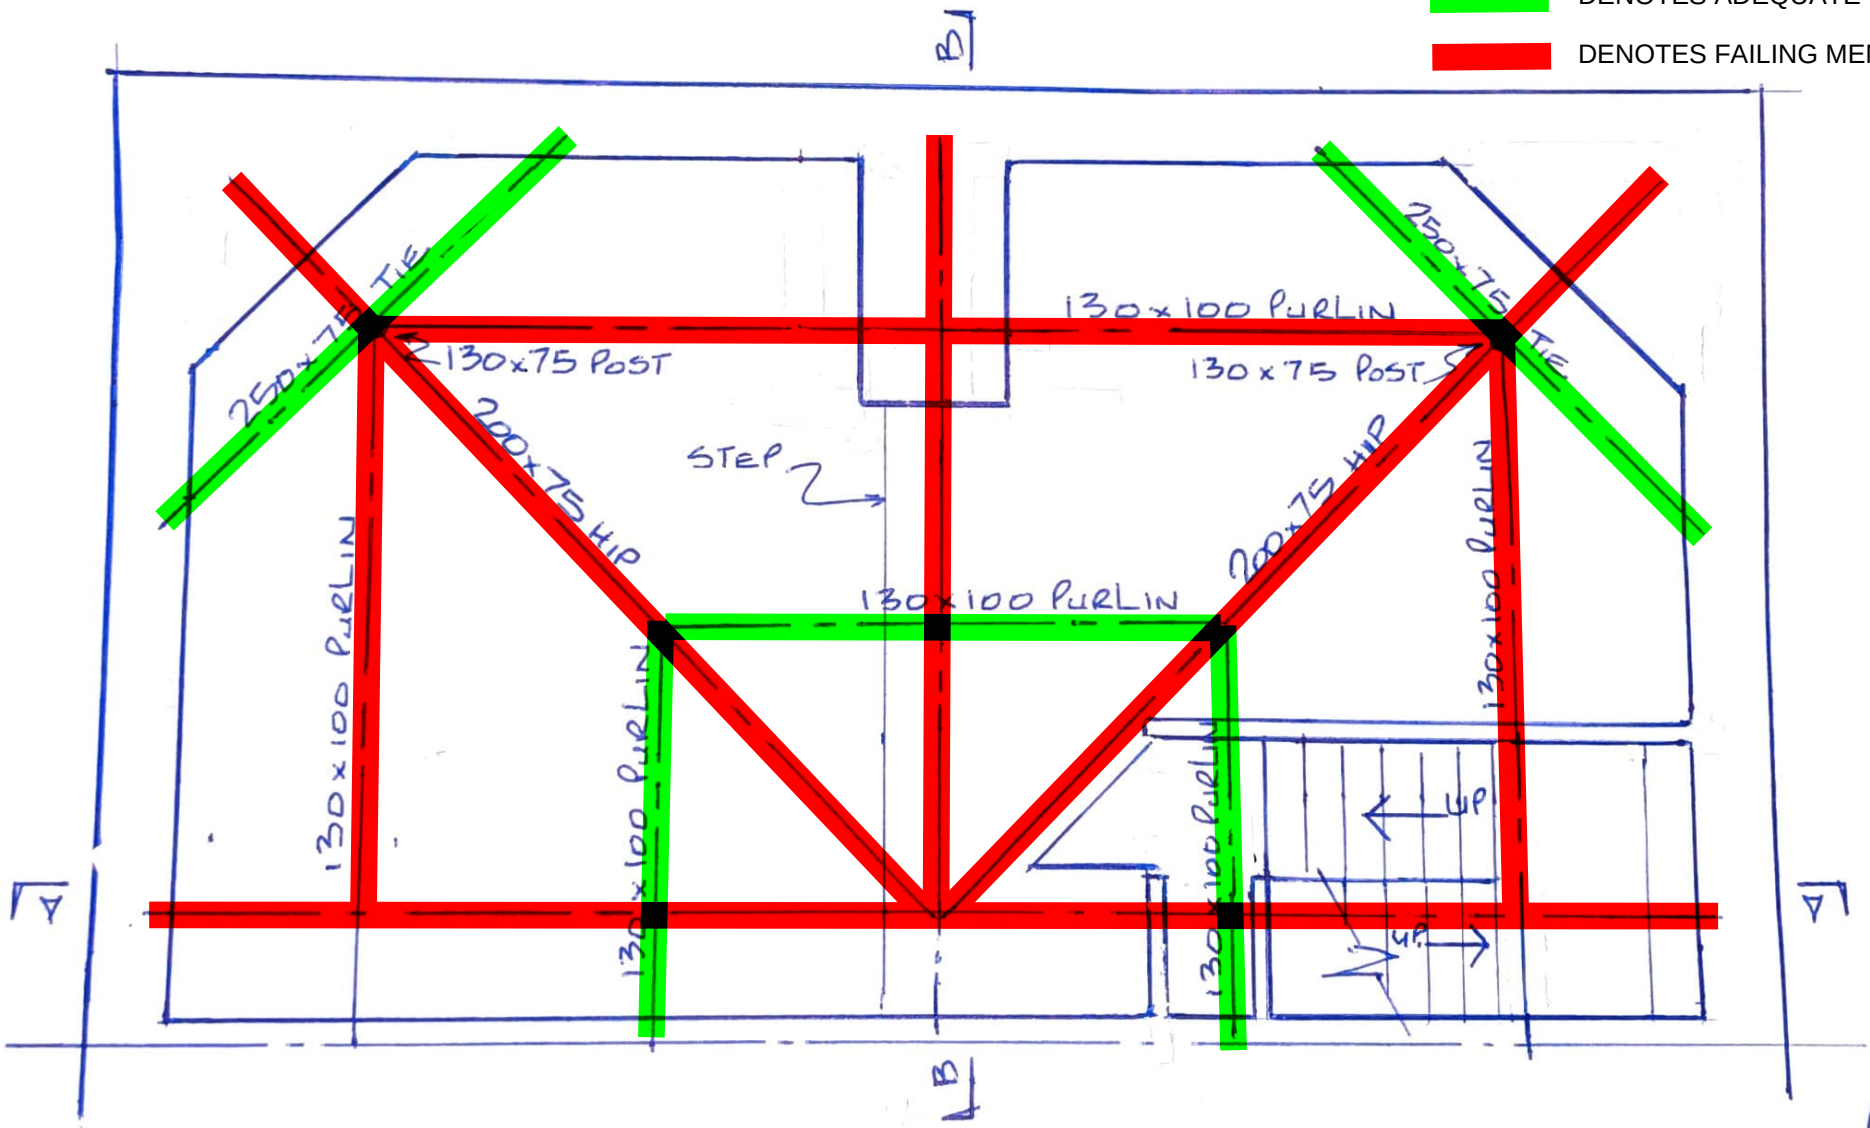

(1:50)