2 MANSION HOUSE ~ WEST BOLDON

SECTION B-B

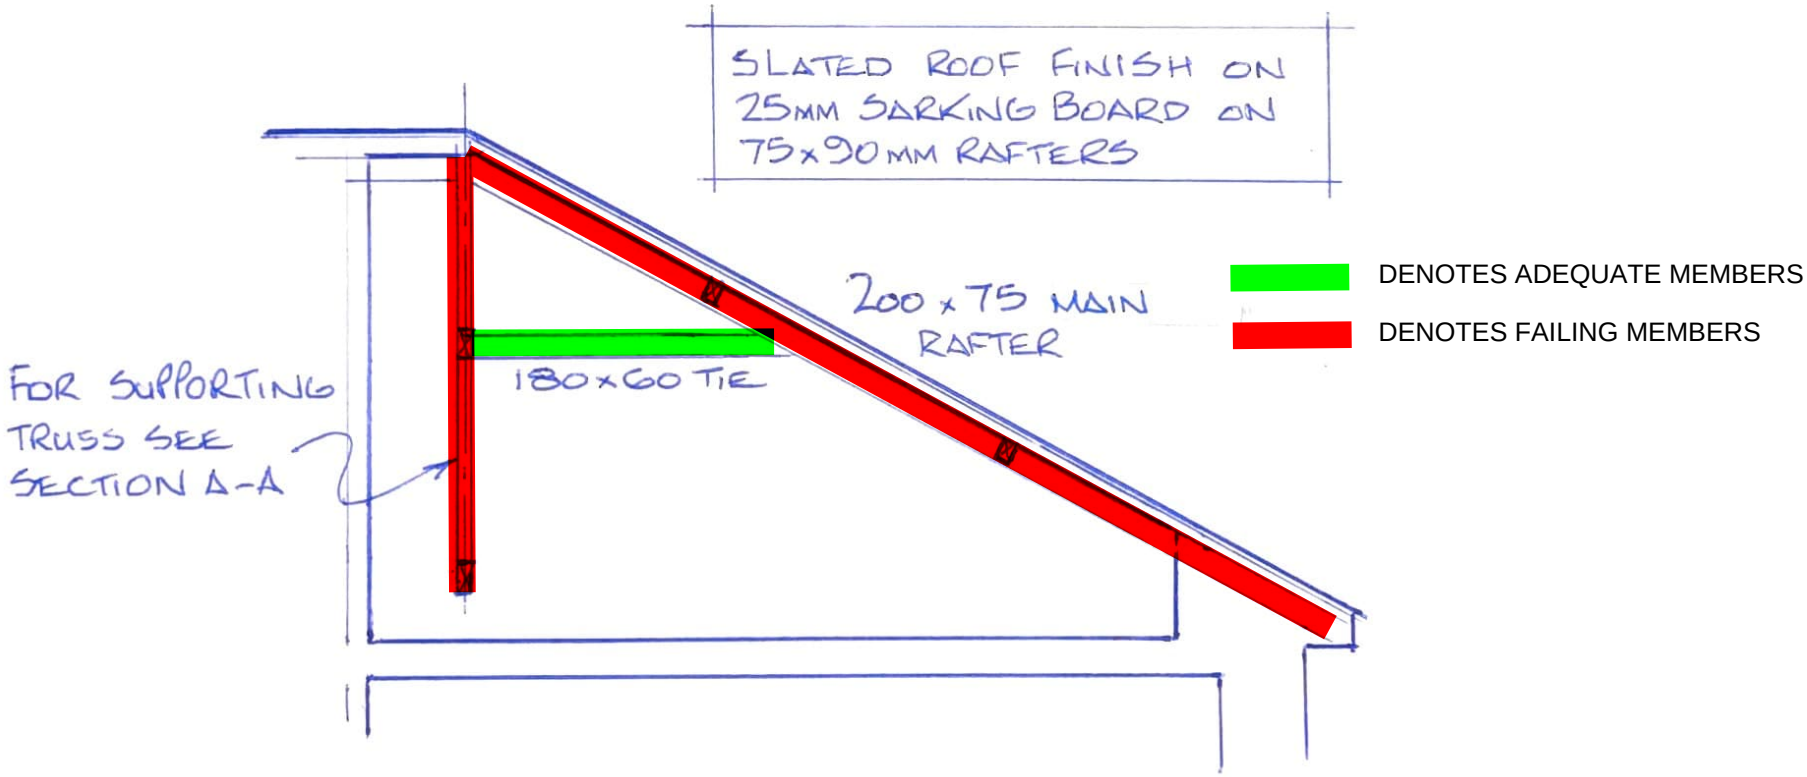

(1:50)