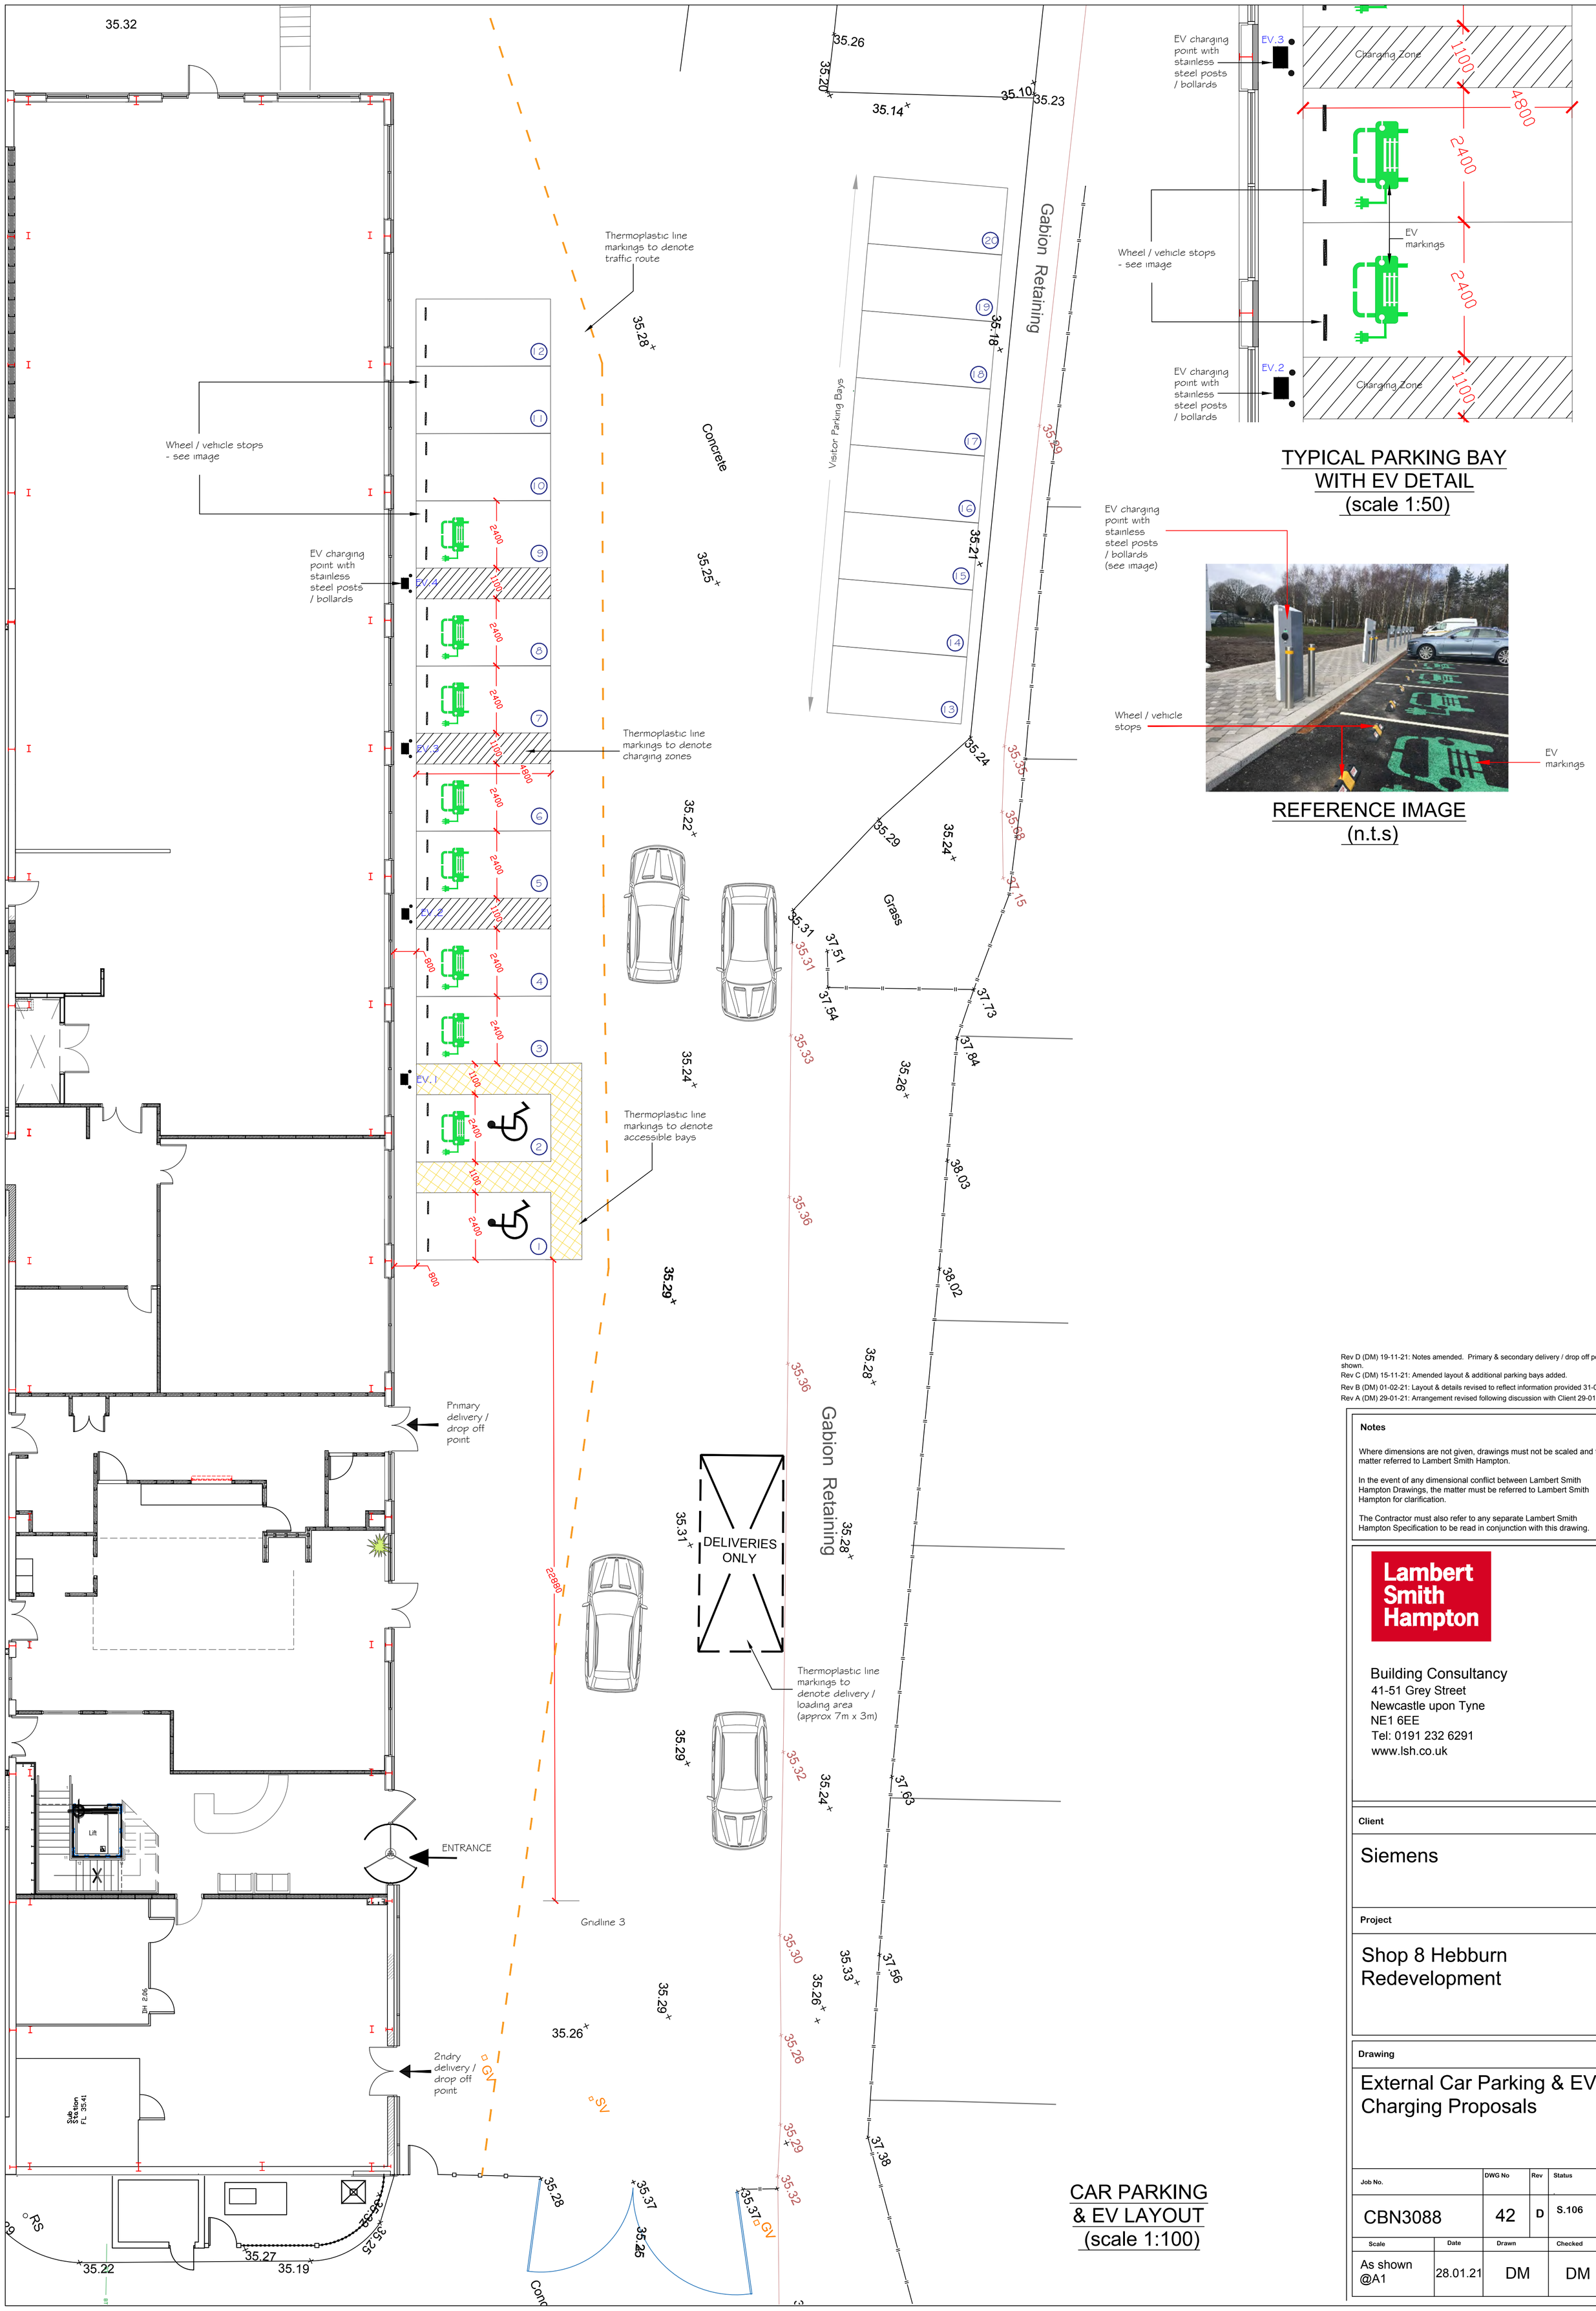



## TYPICAL PARKING BAY WITH EV DETAIL (scale 1:50)

## REFERENCE IMAGE (n.t.s)

## CAR PARKING & EV LAYOUT (scale 1:100)

Rev D (DM) 19-11-21: Notes amended. Primary & secondary delivery / drop off points shown.
Rev C (DM) 15-11-21: Amended layout & additional parking bays added.
Rev B (DM) 01-02-21: Layout & details revised to reflect information provided 31-01-21
Rev A (DM) 29-01-21: Arrangement revised following discussion with Client 29-01-21.

**Notes**

Where dimensions are not given, drawings must not be scaled and the matter referred to Lambert Smith Hampton.

In the event of any dimensional conflict between Lambert Smith Hampton Drawings, the matter must be referred to Lambert Smith Hampton for clarification.

The Contractor must also refer to any separate Lambert Smith Hampton Specification to be read in conjunction with this drawing.


Lambert Smith Hampton

Building Consultancy
41-51 Grey Street
Newcastle upon Tyne
NE1 6EE
Tel: 0191 232 6291
www.lsh.co.uk


**Client**

Siemens

**Project**

Shop 8 Hebburn Redevelopment

**Drawing**

External Car Parking & EV Charging Proposals

| Job No. | DWG No | Rev | Status |
|---|---|---|---|
| CBN3088 | 42 | D | S.106 |

| Scale | Date | Drawn | Checked |
|---|---|---|---|
| As shown @A1 | 28.01.21 | DM | DM |