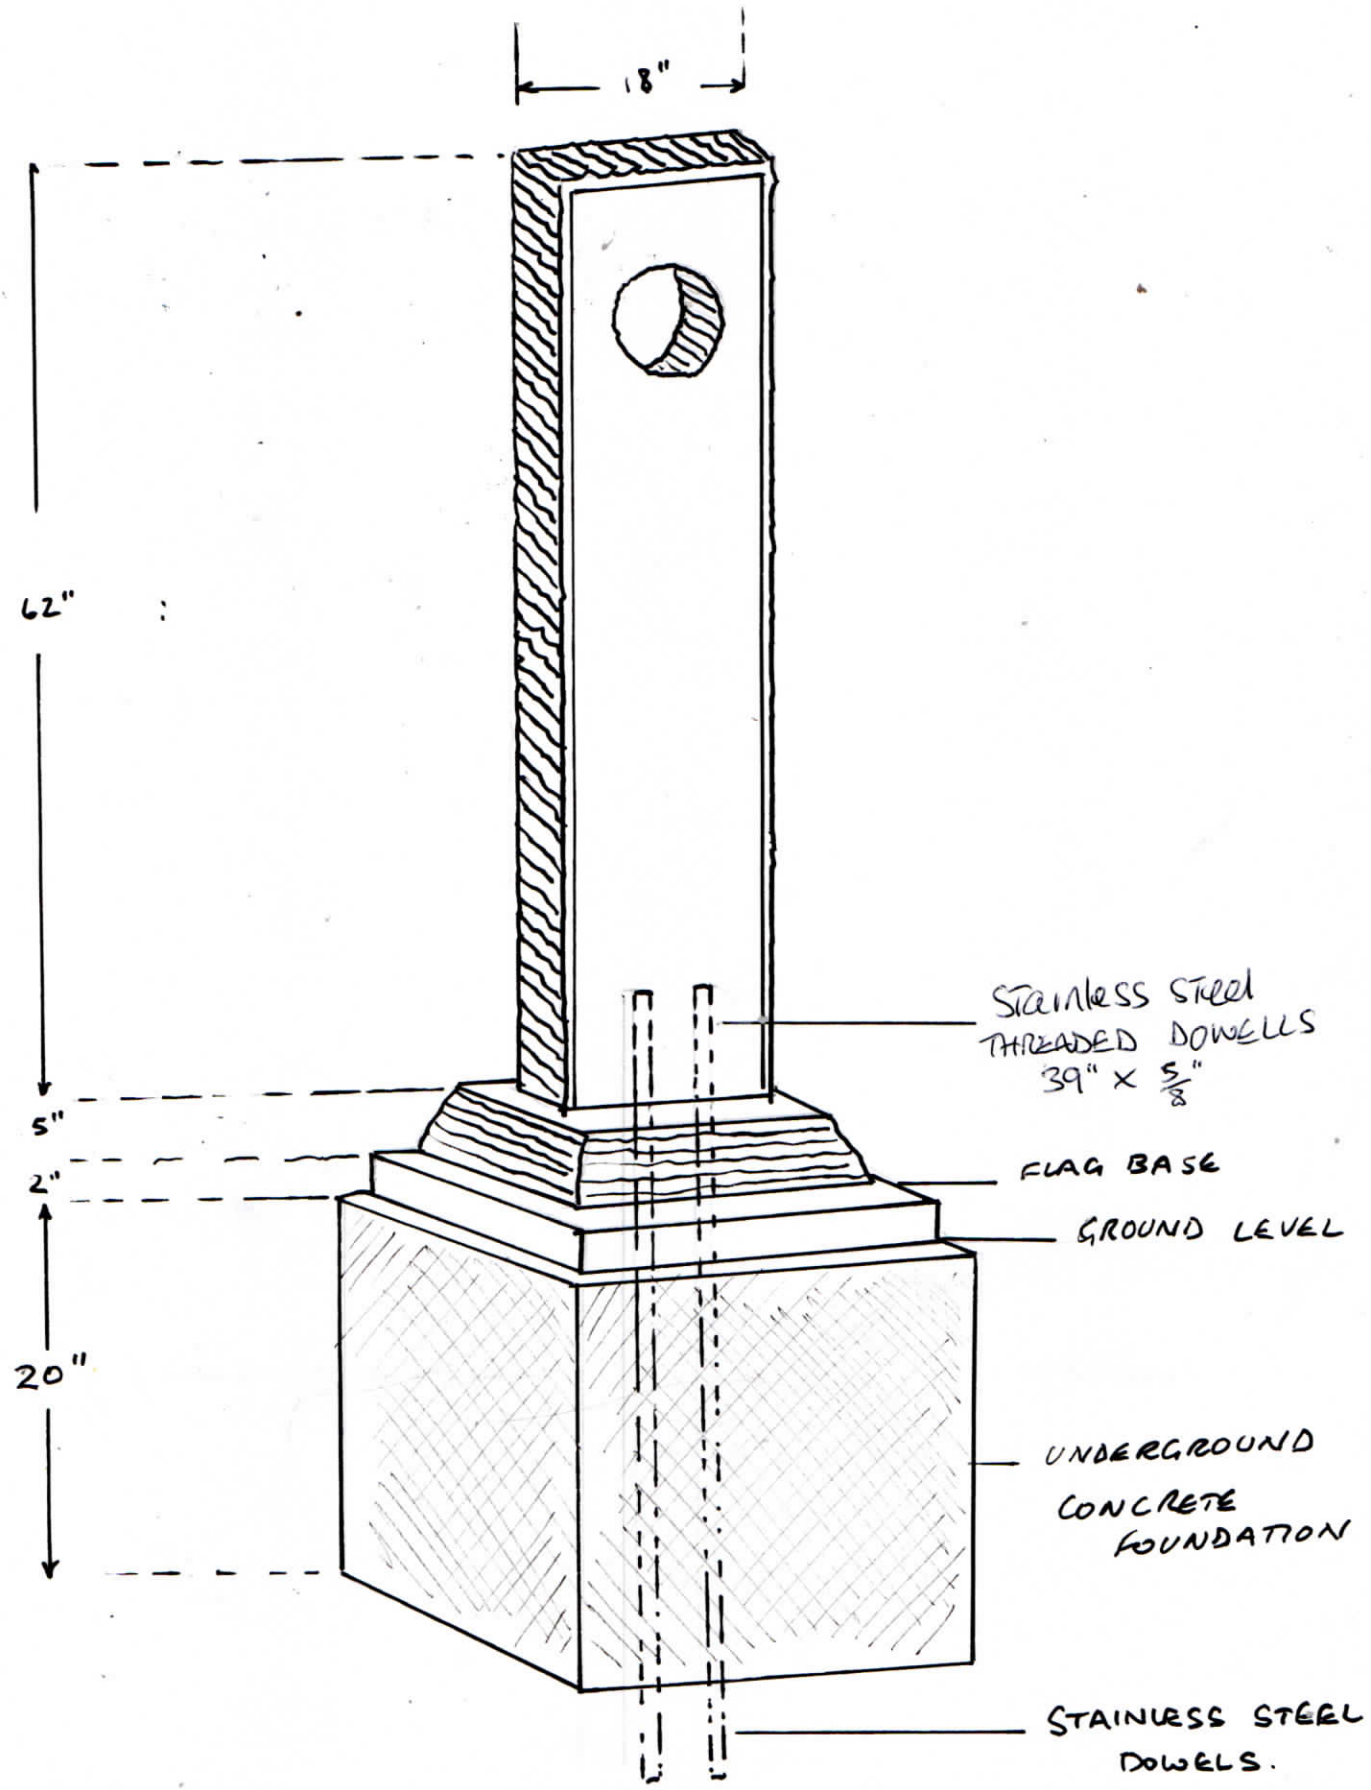
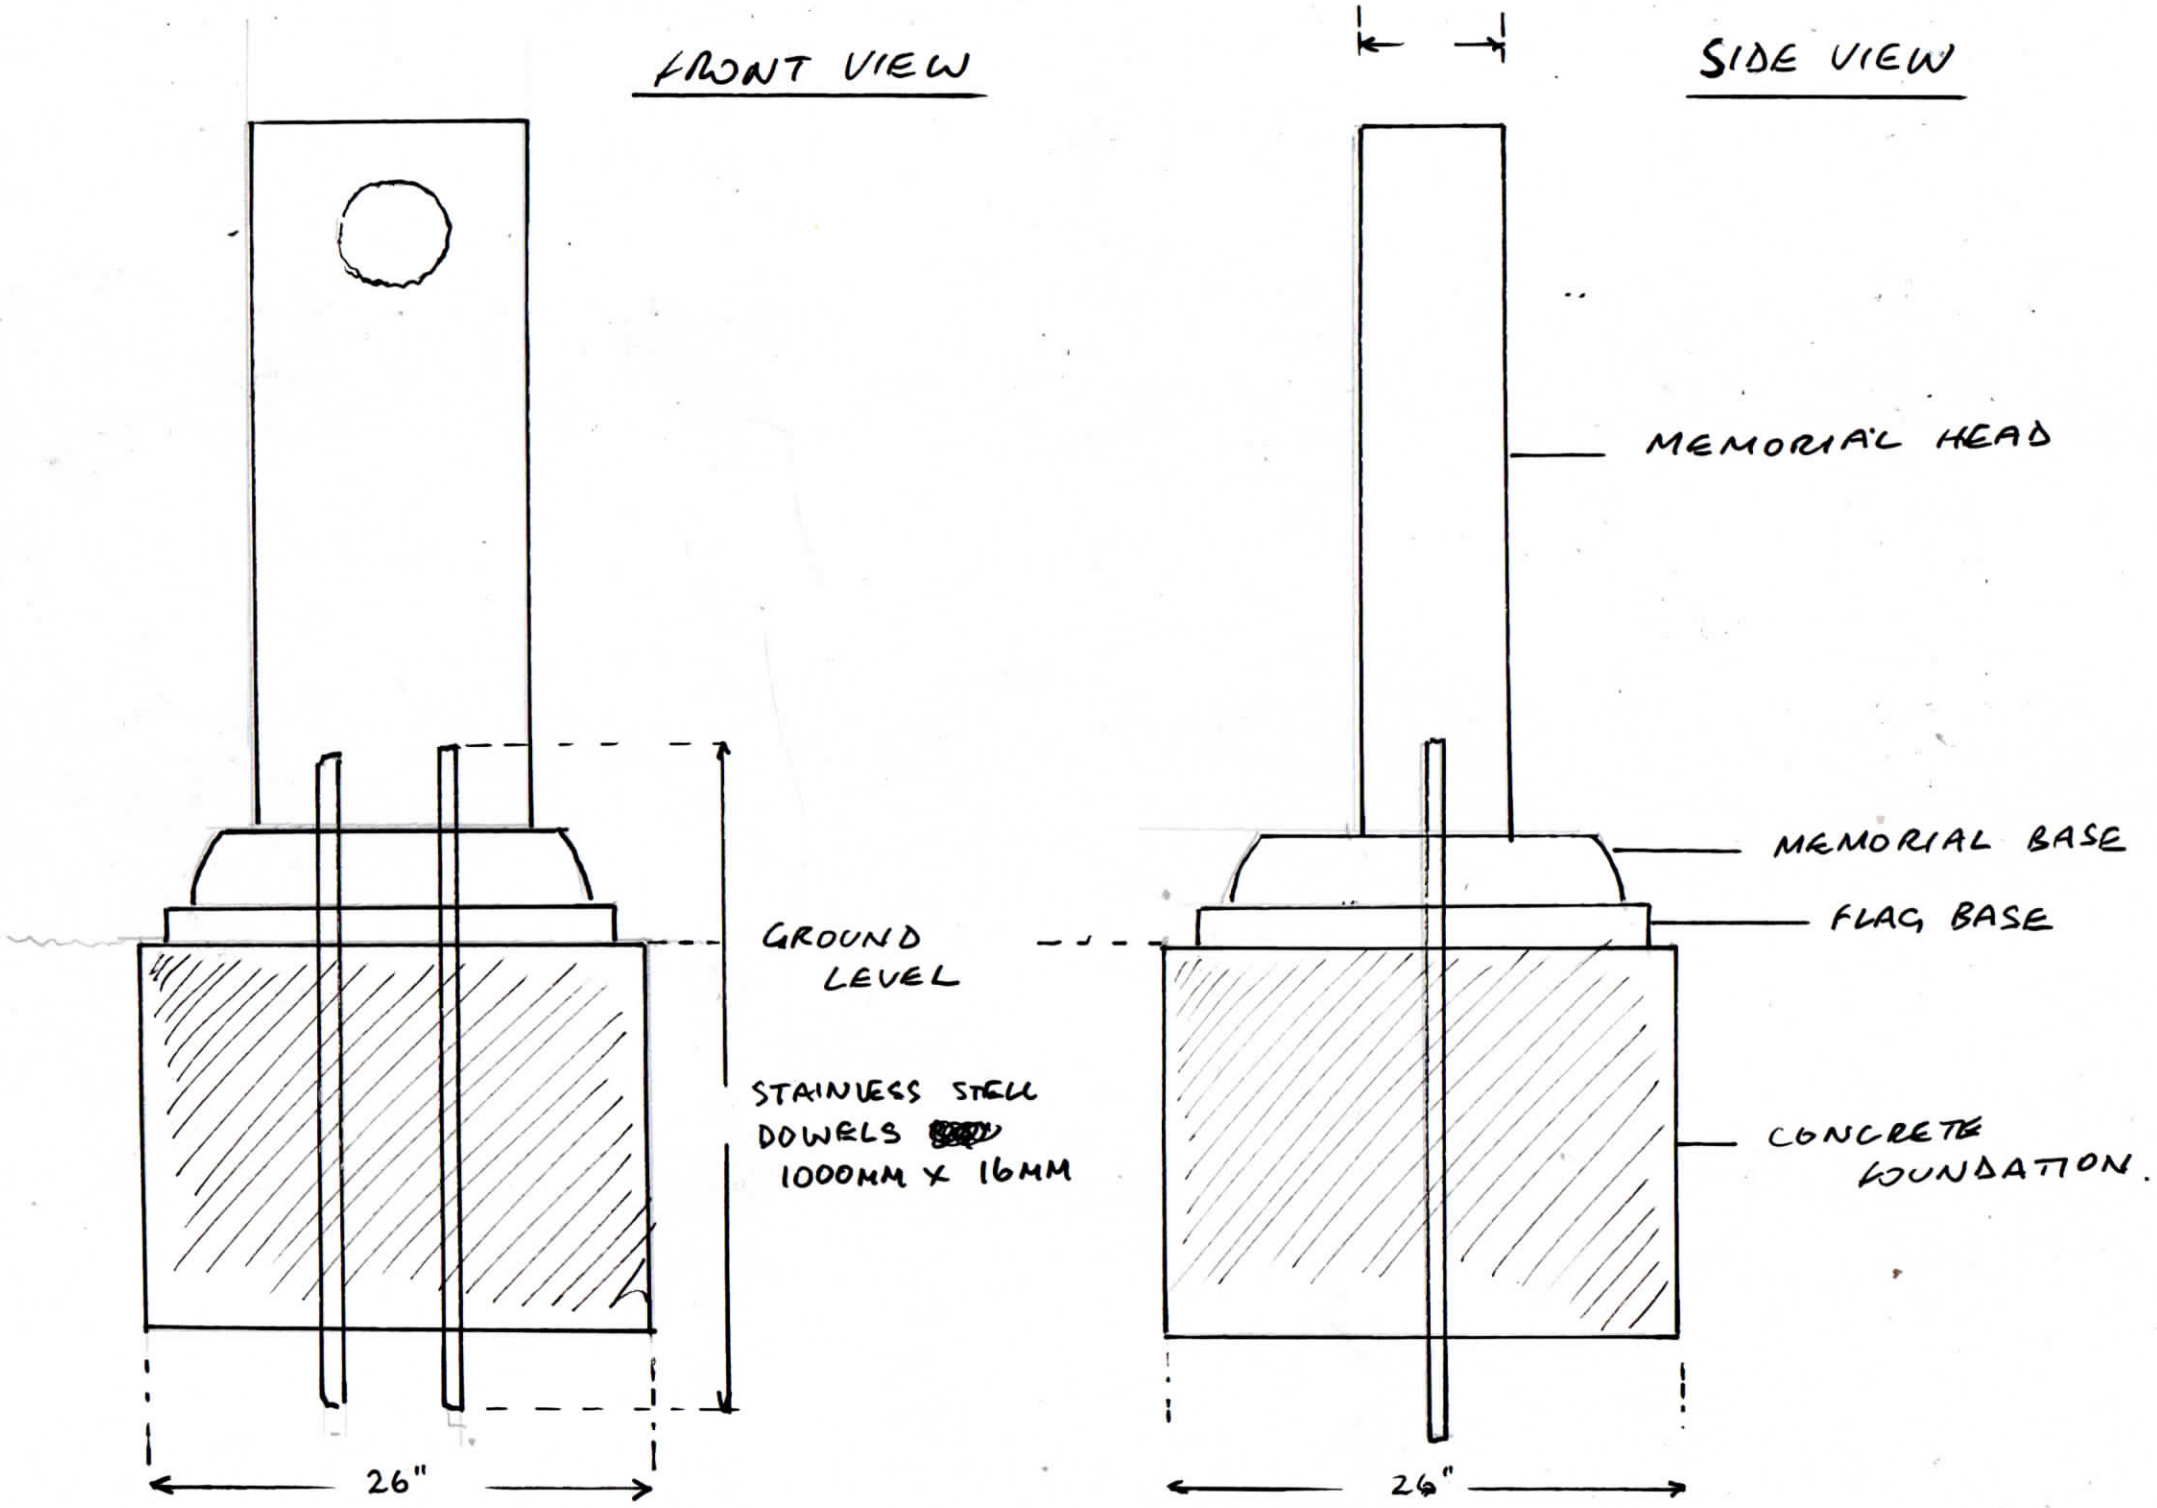

18"
62"
5"
2"
20"
STAINLESS STEEL THREADED DOWELLS 39" x 5/8"
FLAG BASE
GROUND LEVEL
UNDERGROUND CONCRETE FOUNDATION
STAINLESS STEEL DOWELS.


FRONT VIEW
SIDE VIEW
MEMORIAL HEAD
MEMORIAL BASE
FLAG BASE
GROUND LEVEL
STAINLESS STEEL DOWELS
1000MM X 16MM
CONCRETE FOUNDATION.
26"
26"

SIZE OF HOLE REQUIRED FOR FOUNDATIONS.

