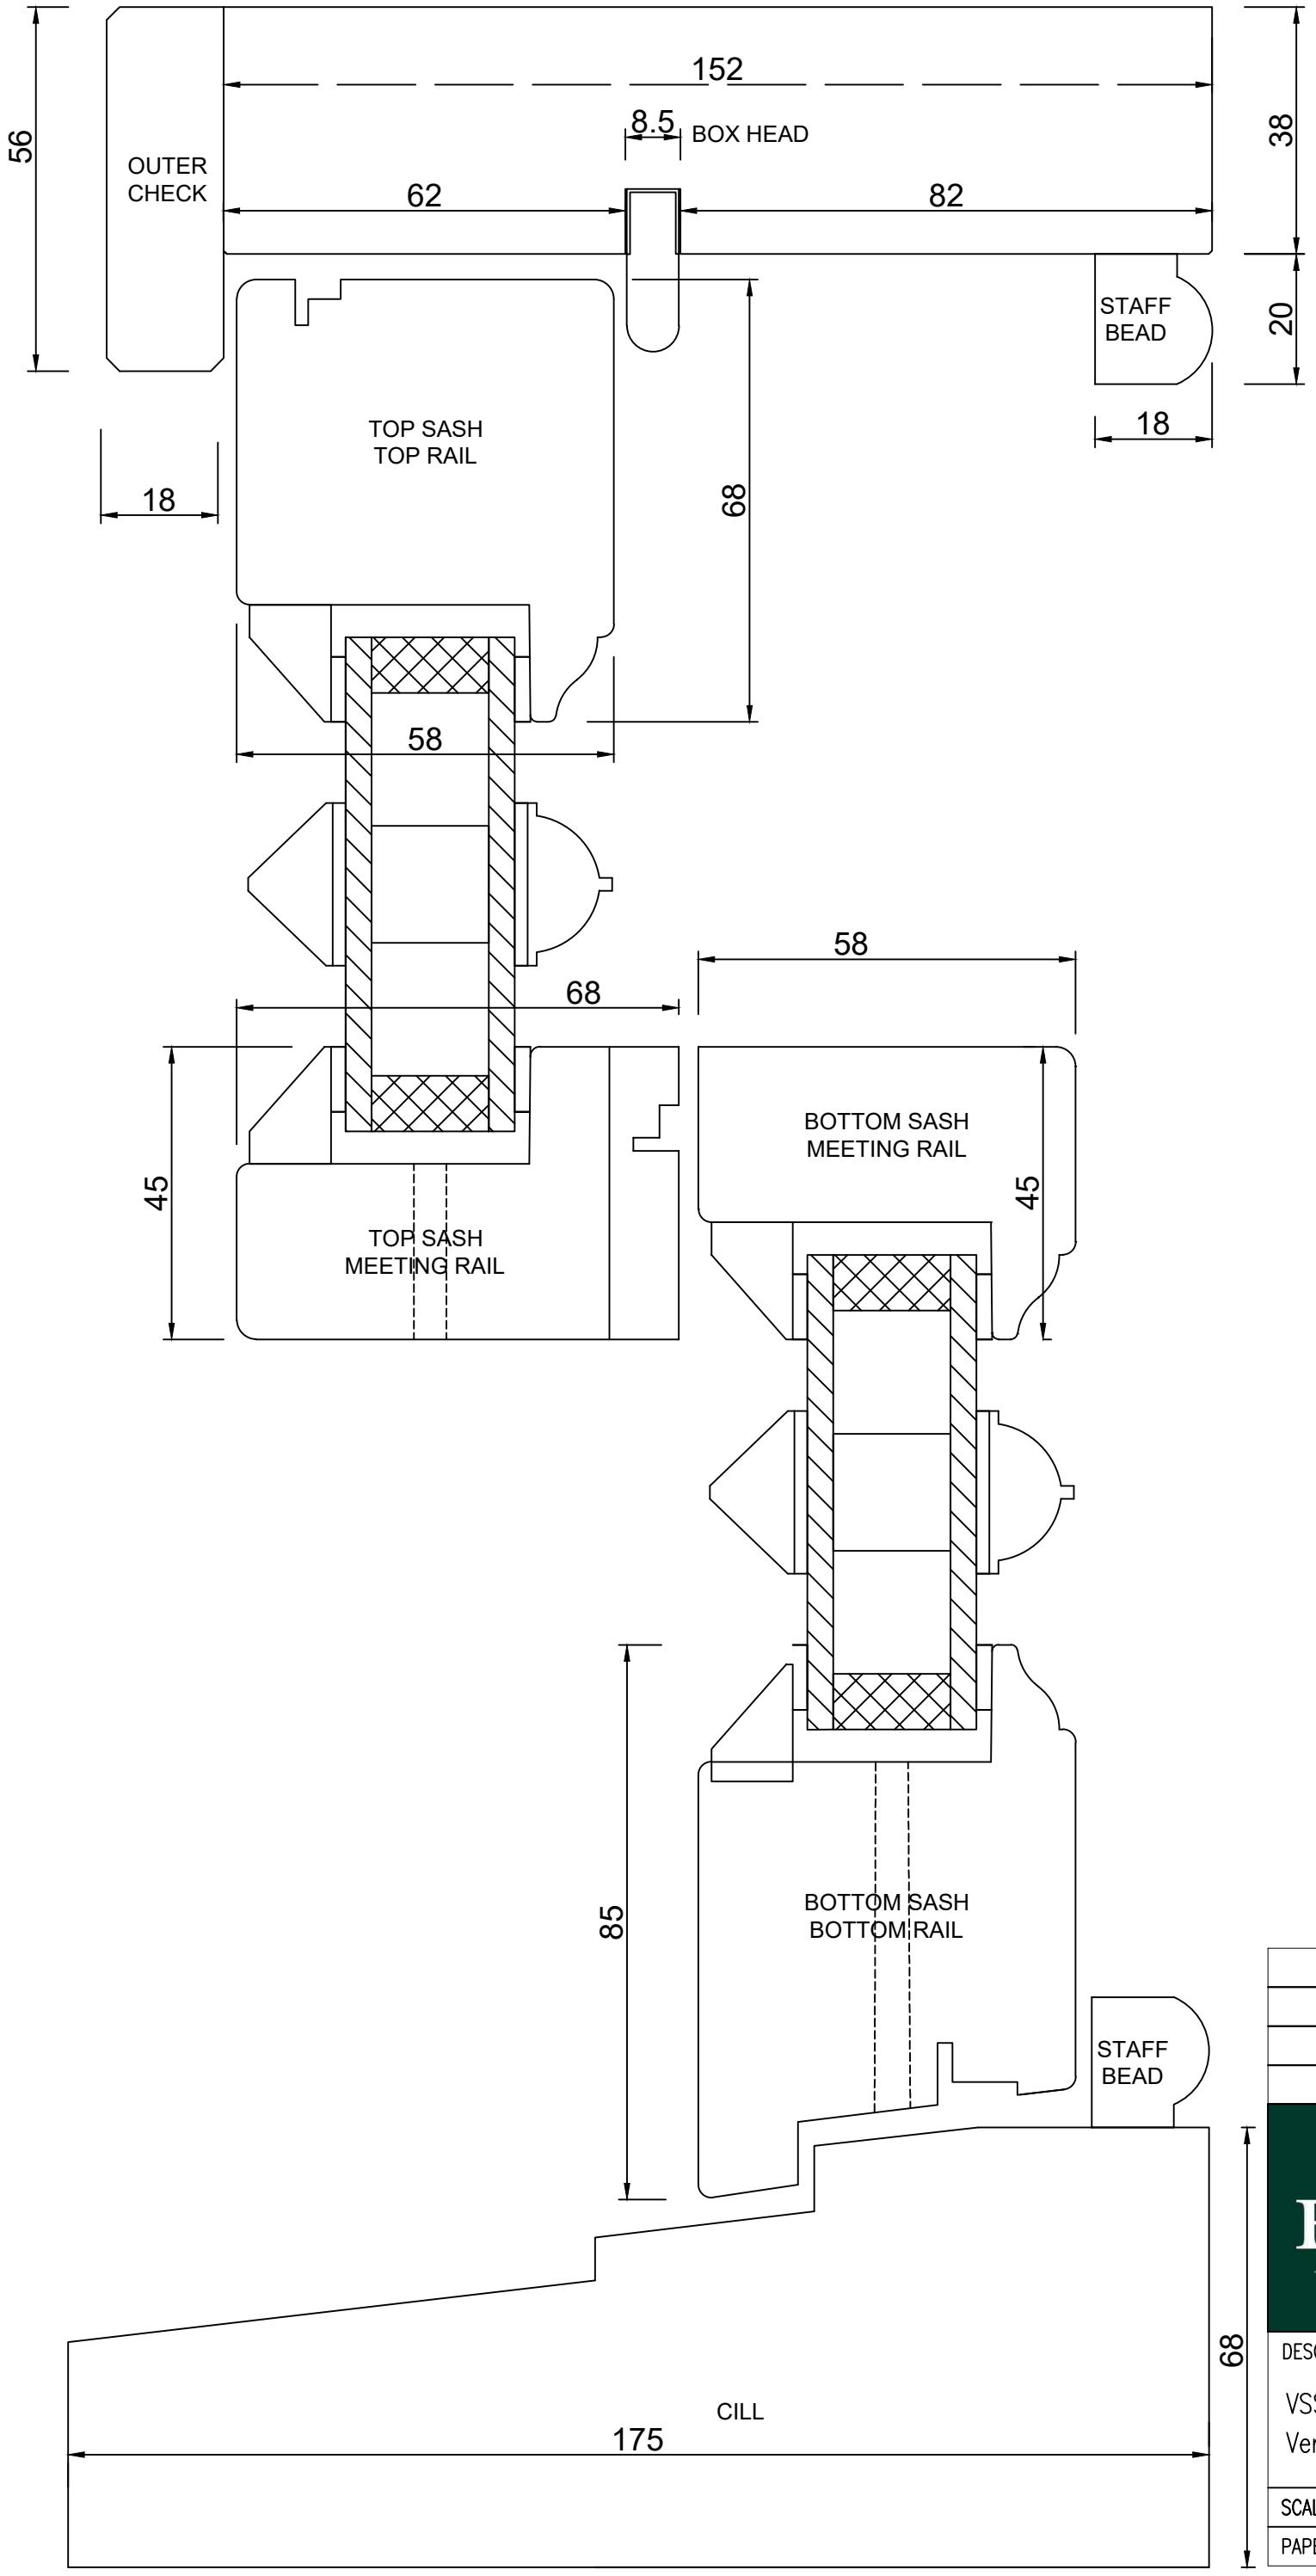


	BY	DATE
DRAWN	JD	19/2/21
CHECKED		
APPROVED		

ERW Joinery Ltd
Skippers Lane, Skippers Lane Industrial Estate, Middlesbrough, TS6 6HA
Tel: 01642 456167 Fax: 01642 462708 Email: info@erwltd.co.uk
www.erwltd.co.uk

DESCRIPTION

VSS Spiral balance vertical section
Version 2

SCALE 1:1	DRAWING N° ERW/500/004
PAPER SIZE A3	