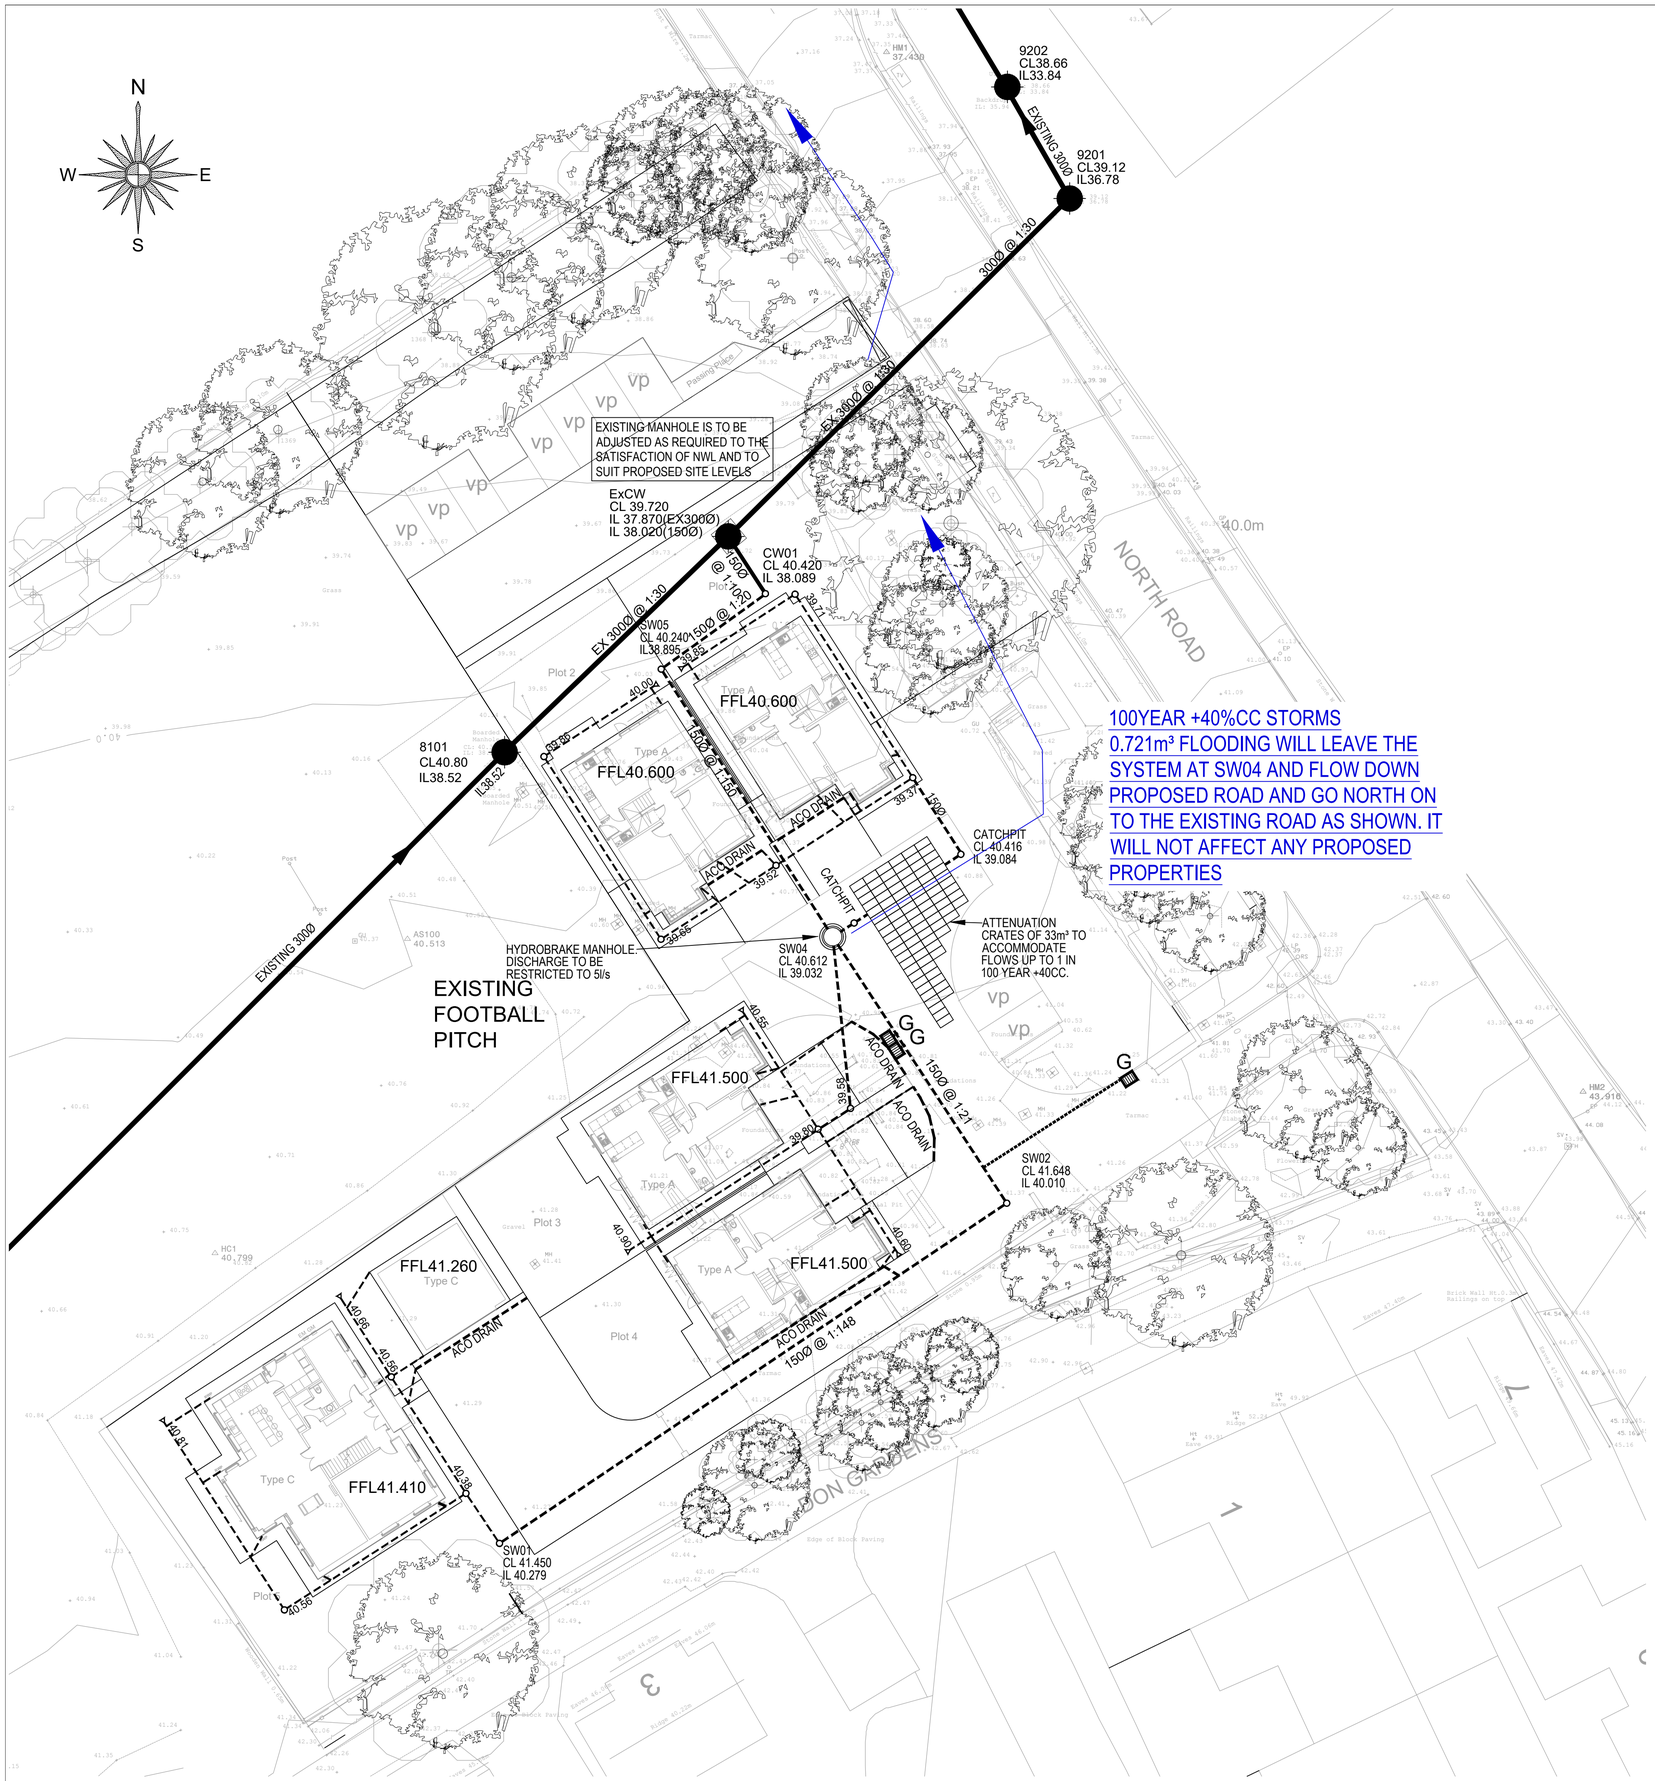

N
W
E
S
9202
CL38.66
IL33.84
EXISTING 3000Ø
9201
CL39.12
IL36.78
300Ø @ 1:30
EX.300Ø @ 1:30
EXISTING MANHOLE IS TO BE ADJUSTED AS REQUIRED TO THE SATISFACTION OF NWL AND TO SUIT PROPOSED SITE LEVELS
ExCW
CL 39.720
IL 37.870(EX300Ø)
IL 38.020(150Ø)
CW01
CL 40.420
IL 38.089
150Ø @ 1:30
EX.300Ø @ 1:30
SW05
CL 40.240
IL38.895
150Ø @ 1:30
8101
CL40.80
IL38.52
IL38.52
EXISTING 3000Ø
Type A
FFL40.600
Type A
FFL40.600
39.85
40.04
39.85
39.37
150Ø @ 1:50
ACO DRAIN
39.37
150Ø
CATCHPIT
CL 40.416
IL 39.084
ACO DRAIN
39.52
39.65
CATCHPIT
ATTENUATION CRATES OF 33m³ TO ACCOMMODATE FLOWS UP TO 1 IN 100 YEAR +40CC.
HYDROBRAKE MANHOLE DISCHARGE TO BE RESTRICTED TO 5l/s
SW04
CL 40.612
IL 39.032
EXISTING FOOTBALL PITCH
100YEAR +40%CC STORMS 0.721m³ FLOODING WILL LEAVE THE SYSTEM AT SW04 AND FLOW DOWN PROPOSED ROAD AND GO NORTH ON TO THE EXISTING ROAD AS SHOWN. IT WILL NOT AFFECT ANY PROPOSED PROPERTIES
NORTH ROAD
40.0m
G
G
G
40.55
ACO DRAIN
39.55
150Ø @ 1:21
39.80
ACO DRAIN
ACO DRAIN
FFL41.500
Type A
FFL41.500
Type A
40.90
40.60
SW02
CL 41.648
IL 40.010
FFL41.260
Type C
40.86
40.56
ACO DRAIN
150Ø @ 1:148
40.91
Type C
FFL41.410
40.36
SW01
CL 41.450
IL 40.279
40.56
Plot 1
Plot 2
Plot 3
Plot 4
Gravel
Edge of Block Paving
Brick Wall Ht.=0.940
Railings on top
HM1
37.430
HM2
43.916
HC1
40.799
AS100
40.513
vp
Passing Place
Tarmac
Footway
Boundary Markers
Manhole
Post
