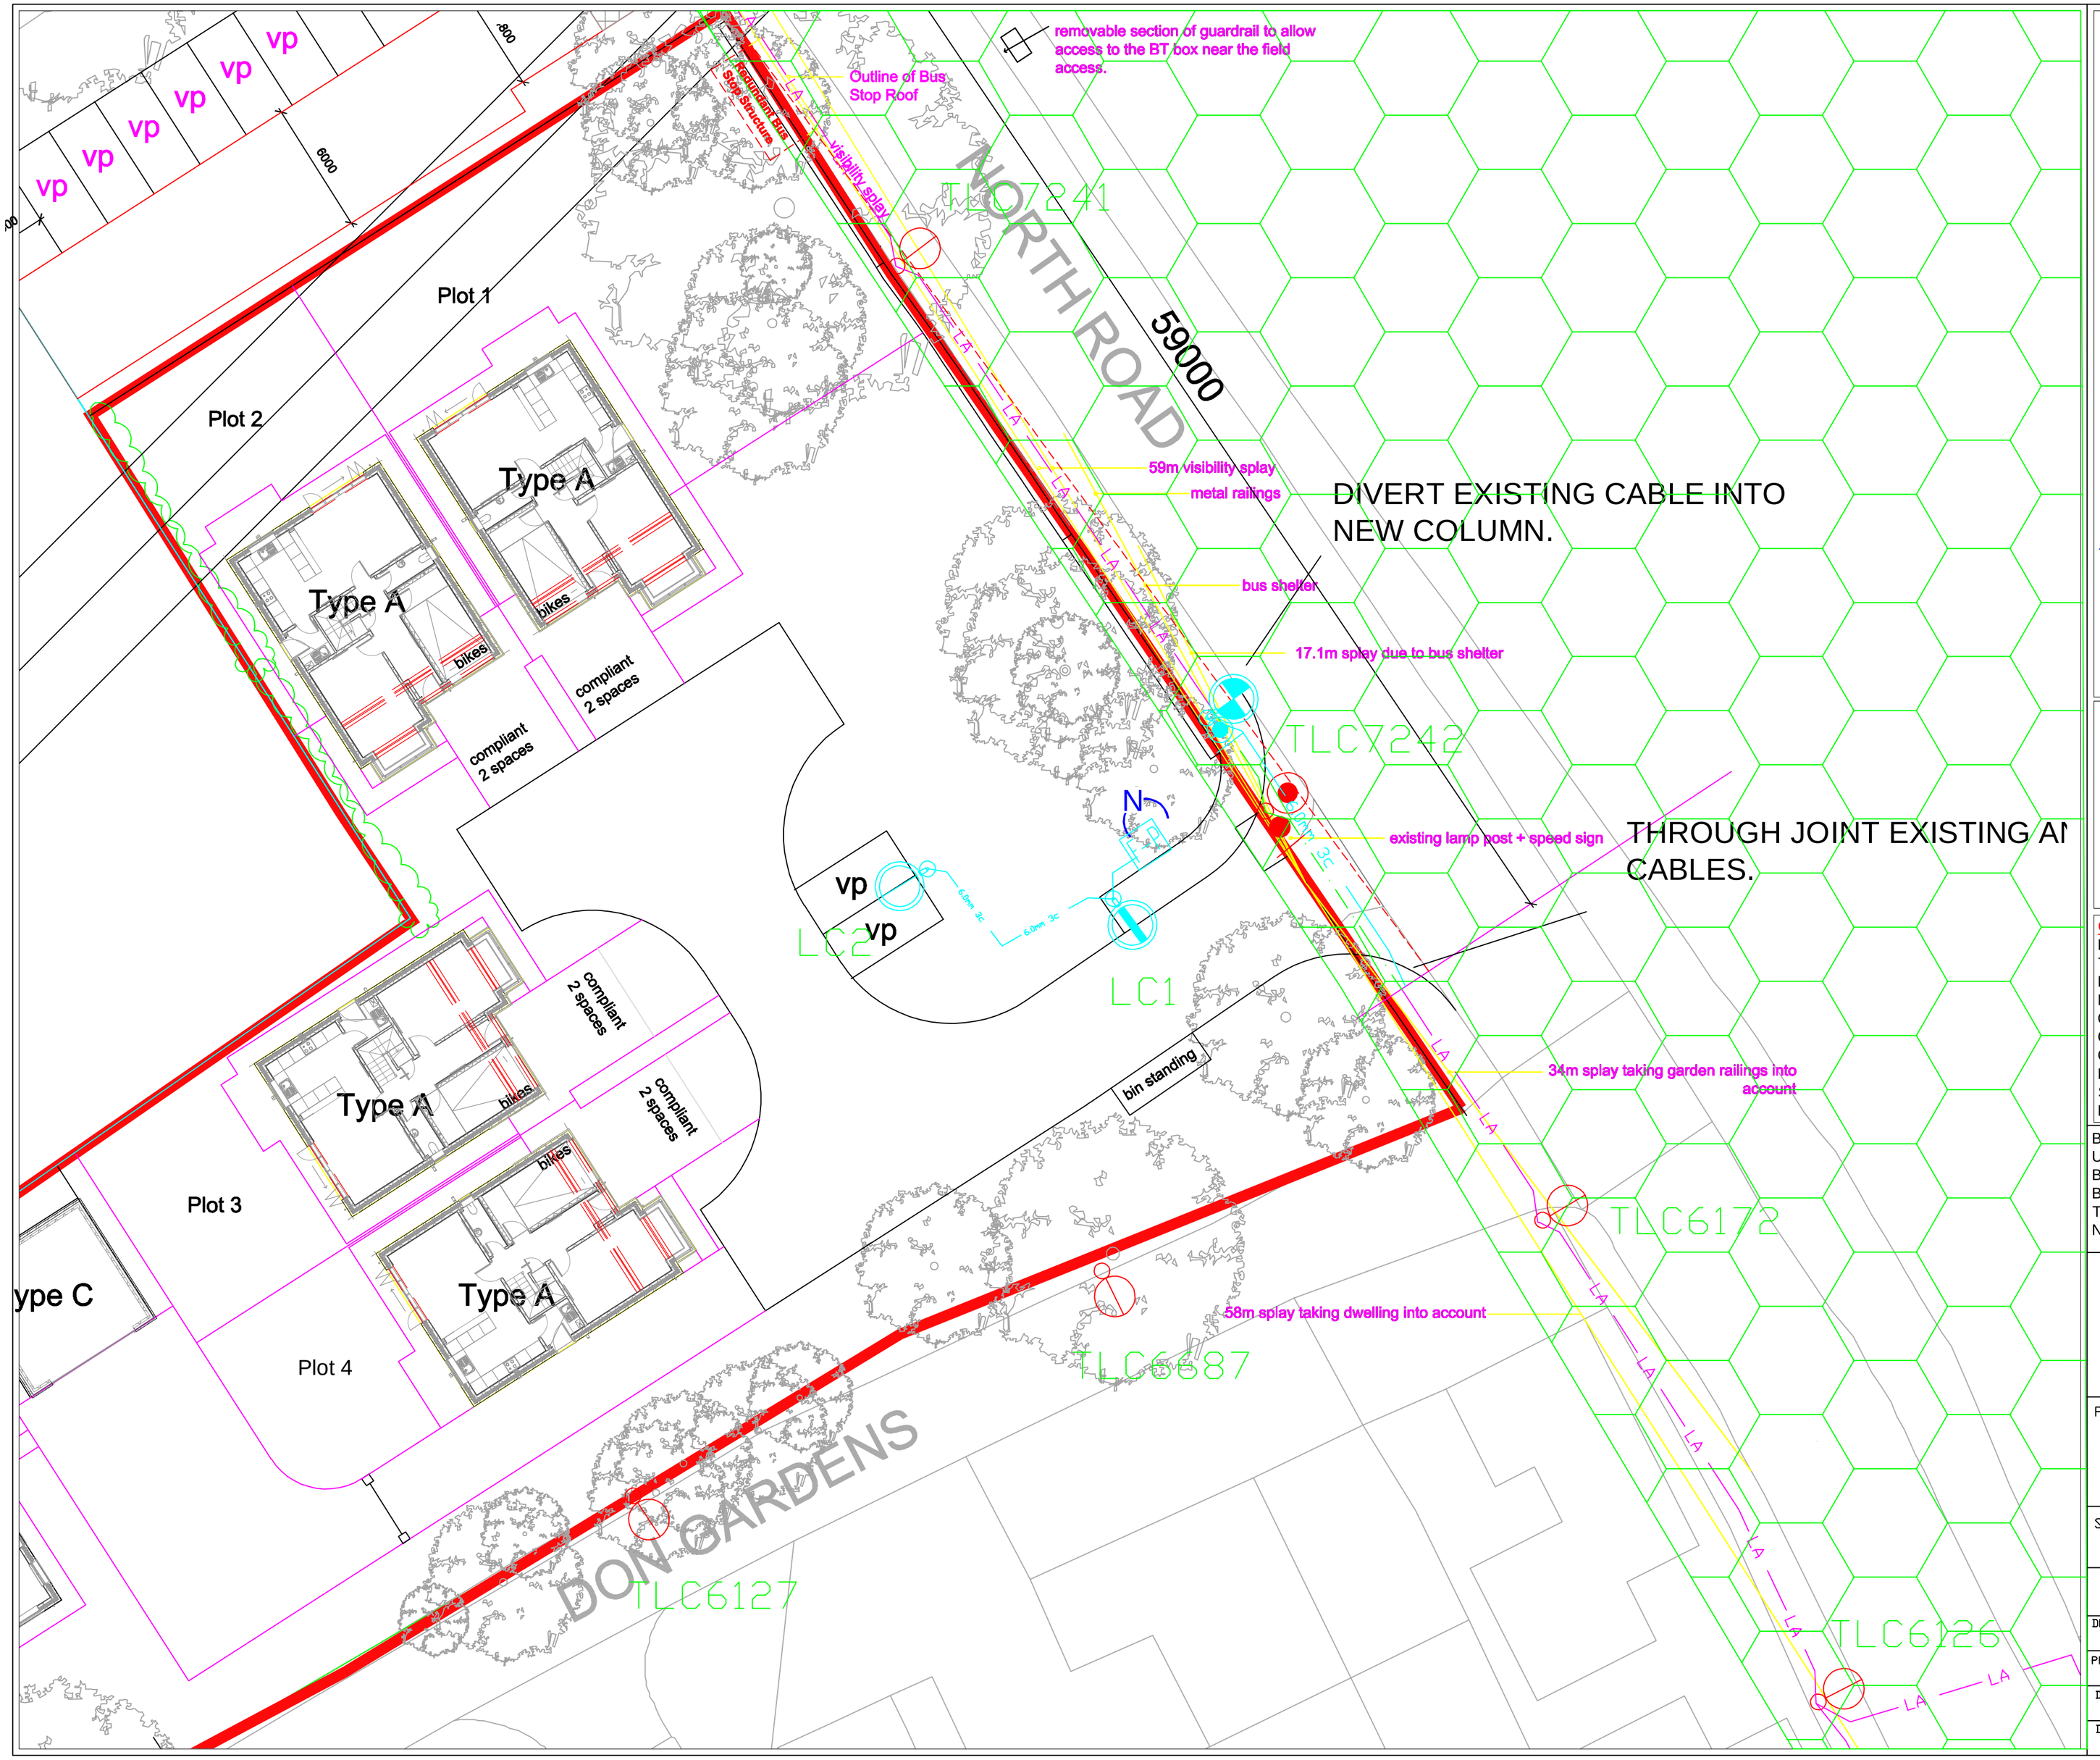


LEGEND DEVELOPMENT

Total 1	COLUMN HEIGHT;	6m MOUNTING HEIGHT TUBULAR STEEL COLUMN TO STC CURRENT DEVELOPMENT SPECIFICATION
	COLUMN COLOUR;	BLACK
	LANTERN;	76mm SPIGOT MOUNTED THORN ISARO PRO
	LANTERN COLOUR;	BLACK
	LANTERN OPTIC;	ES
	TILT;	0 DEGREES
	LAMP;	12LED 500mA 2.63KLM 3000K G3.7 18W
	PEC;	ONE PART P.E.C. (7-PIN NEMA SOCKET) SET TO SWITCH ON AT 35LUX.
	DIMMING REGIME;	DUSK TILL 20:00HRS – 100% 20:00 TILL 22:00HRS – 75% 22:00 TILL 06:00HRS – 50% 06:00 TILL DAWN – 100%

Total 1	COLUMN HEIGHT;	6m MOUNTING HEIGHT TUBULAR STEEL COLUMN TO STC CURRENT DEVELOPMENT SPECIFICATION
	COLUMN COLOUR;	BLACK
	LANTERN;	76mm SPIGOT MOUNTED THORN ISARO PRO
	LANTERN COLOUR;	BLACK
	LANTERN OPTIC;	EWR
	TILT;	0 DEGREES
	LAMP;	12LED 500mA 2.65KLM 3000K G3.7 18W
	PEC;	ONE PART P.E.C. (7-PIN NEMA SOCKET) SET TO SWITCH ON AT 35LUX.
	DIMMING REGIME;	DUSK TILL 20:00HRS – 100% 20:00 TILL 22:00HRS – 75% 22:00 TILL 06:00HRS – 50% 06:00 TILL DAWN – 100%

PROPOSED MINI FEEDER PILLLAR TO HOUSE METERED SUPPLY. ONE NUMBER OUTGOING CIRCUIT TO FEED PRIVATE LIGHTING.

PROPOSED 6SQMM XPLE/SWA/XPLE 3C CABLE ENERGISED 24HOURS INSTALLED IN 100MM DIA. ORANGE DUCT

PROPOSED DNO/IDNO METERED LOW VOLTAGE SERVICE CONNECTION.

EXISTING DNO LOW VOLTAGE MAIN.

Revisions

A – 30/05/23 – Note regarding ducting installation removed.

COPYRIGHT RESERVED
BALFOUR BEATTY LIVING PLACES IS THE OWNER OF THE COPYRIGHT SUBSISTING IN THESE DRAWINGS, PLANS, DESIGNS AND SPECIFICATIONS. THEY MUST NOT BE USED, REPRODUCED OR COPIED, IN WHOLE OR IN PART, NOR MAY THE INFORMATION, IDEAS AND CONCEPTS THEREIN CONTAINED (WHICH ARE CONFIDENTIAL TO BALFOUR BEATTY LIVING PLACES) BE DISCLOSED TO ANY PERSON WITHOUT THE PRIOR SPECIFIC WRITTEN CONSENT OF BALFOUR BEATTY LIVING PLACES.

Balfour Beatty Ltd
Unit 14, Brooklands Way
Boldon Business Park
Boldon Colliery
Tyne & Wear
NE35 9LZ

Balfour Beatty
Living Places

PROJECT
WEST BOLDON FORMER PRIMARY SITE
MAIN DEVELOPMENT LIGHTING

SUBJECT
PROPOSED STREET LIGHTING

PRELIMINARY

DRAWN BY	DATE	CHECKED BY	DATE
GC	23/05/23	JL	30/05/23
PRINCIPAL ENG. RO			
DATE ISSUED 30/05/23	SCALE 1:200 @ A2	SHEET SIZE A2	
DRAWING No. BBLP EX1196 V1		REVISION RevA	