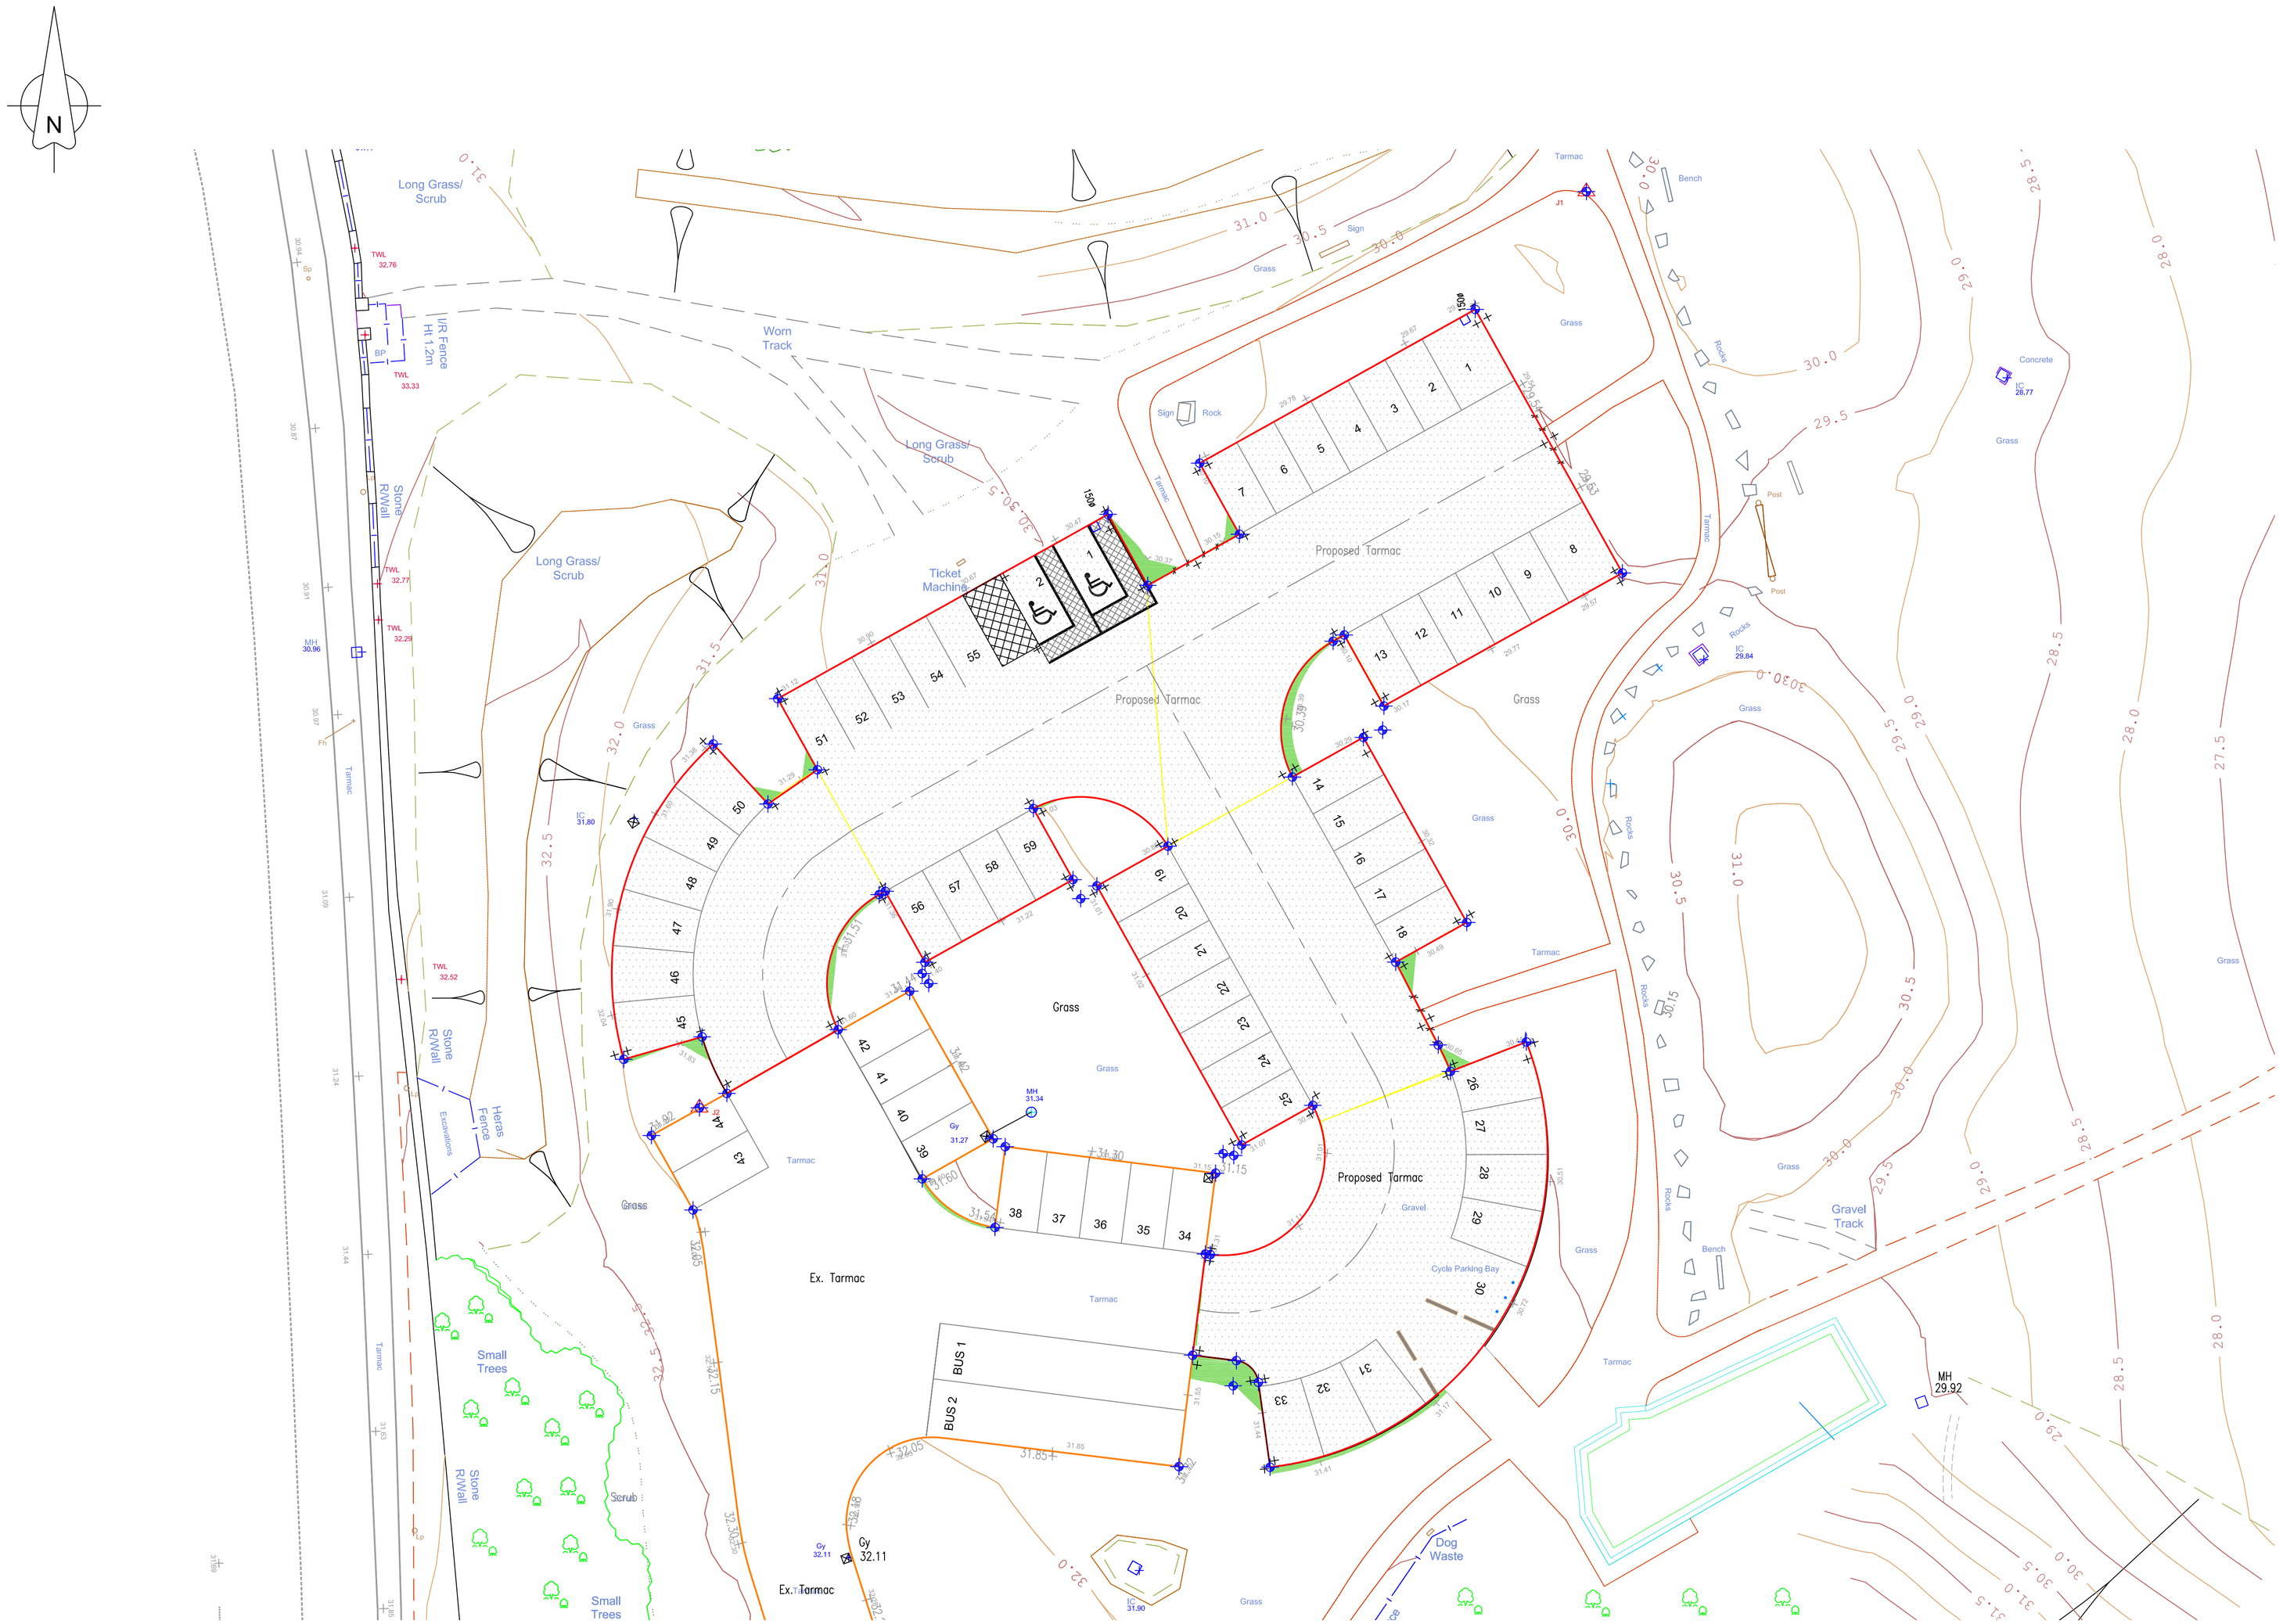

N
Long Grass/ Scrub
Worn Track
Long Grass/ Scrub
Long Grass/ Scrub
Ticket Machine
Proposed Tarmac
Proposed Tarmac
Proposed Tarmac
Ex. Tarmac
Ex. Tarmac
Grass
Grass
Grass
Grass
Grass
Grass
Grass
Grass
Grass
Grass
Tarmac
Tarmac
Tarmac
Tarmac
Tarmac
Tarmac
Gravel
Gravel
Gravel Track
Cycle Parking Bay
Bench
Bench
Concrete
Rocks
Rocks
Rocks
Rocks
Sign
Sign
Rock
Post
Post
Dog Waste
Small Trees
Small Trees
Scrub
Stone R/Wall
Stone R/Wall
Stone R/Wall
Herras Fence
Excavations
I/R Fence Ht 1.2m
TWL 32.76
TWL 33.33
TWL 32.77
TWL 32.29
TWL 32.52
MH 30.96
MH 31.34
MH 29.92
Gy 31.27
Gy 32.11
Gy 32.11
SC 31.80
SC 28.77
SC 29.84
SC 31.90
BUS 1
BUS 2
1
2
3
4
5
6
7
8
9
10
11
12
13
14
15
16
17
18
19
20
21
22
23
24
25
26
27
28
29
30
31
32
33
34
35
36
37
38
39
40
41
42
43
44
45
46
47
48
49
50
51
52
53
54
55
56
57
58
59
1501
1502
1503
1504
1505
J1
31.0
30.5
30.0
29.5
29.0
28.5
28.0
27.5
32.0
31.5
30.5
30.0
29.5
29.0
28.5
28.0
32.5
31.0
30.5
30.0
29.5
29.0
28.5
28.0
32.0
31.5
31.0
30.5
30.0
29.5
29.0
28.5
28.0
32.5