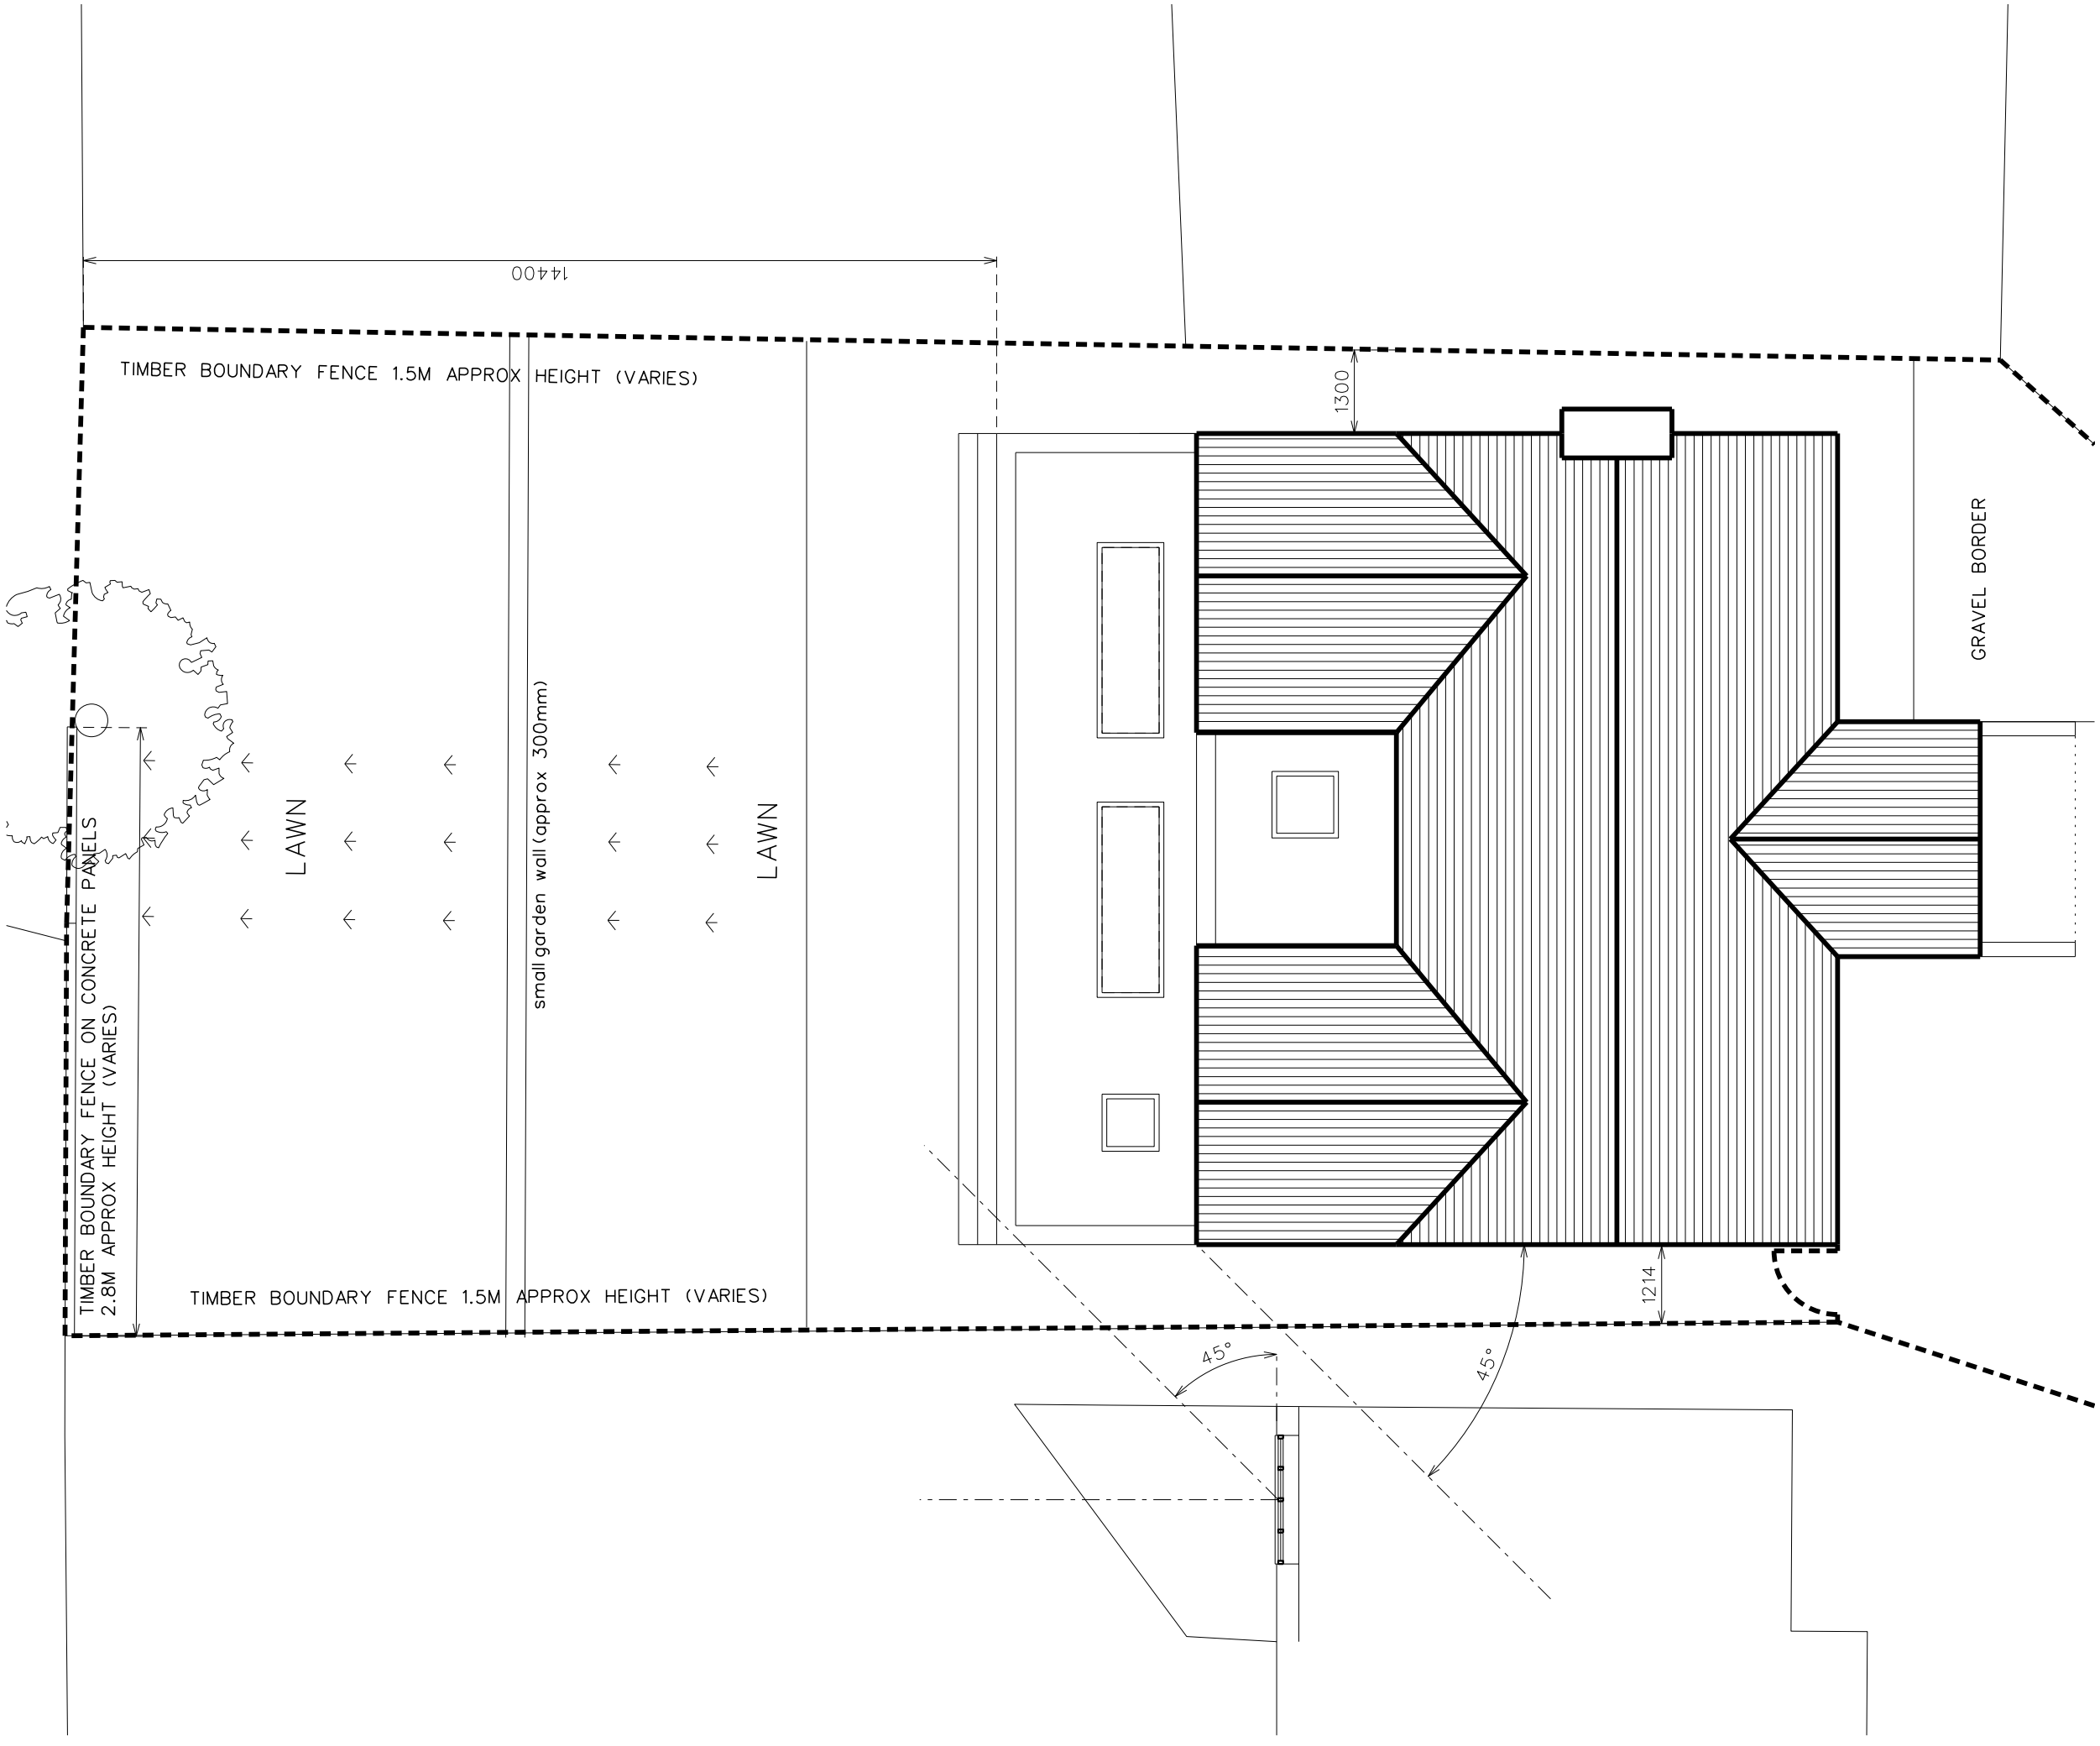

14400
TIMBER BOUNDARY FENCE 1.5M APPROX HEIGHT (VARIES)
1300
GRAVEL BORDER
LAWN
LAWN
small garden wall (approx 300mm)
TIMBER BOUNDARY FENCE ON CONCRETE PANELS
2.8M APPROX HEIGHT (VARIES)
TIMBER BOUNDARY FENCE 1.5M APPROX HEIGHT (VARIES)
1214
45°
45°