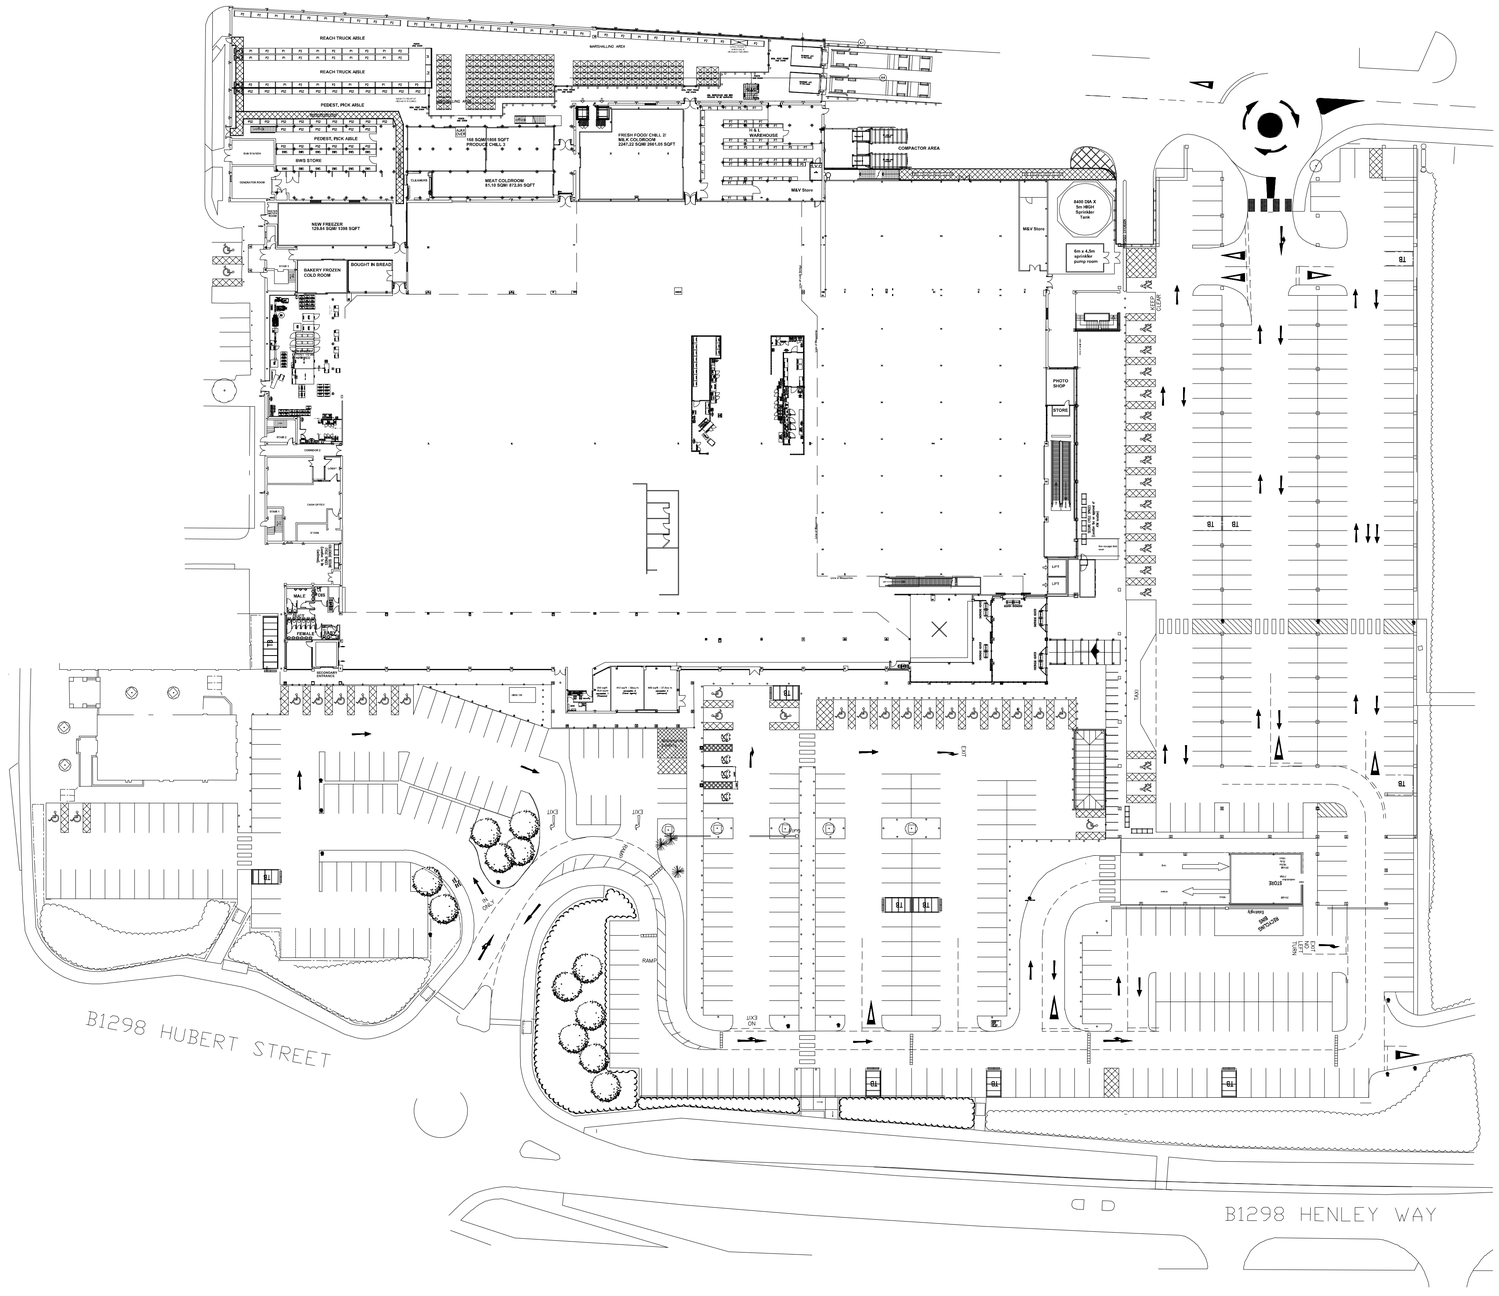

REACH TRUCK ABLE
REACH TRUCK ABLE
PEDEST. PICK ABLE
PEDEST. PICK ABLE
WARDWALLING AREA
SELF
SELF
SELF