
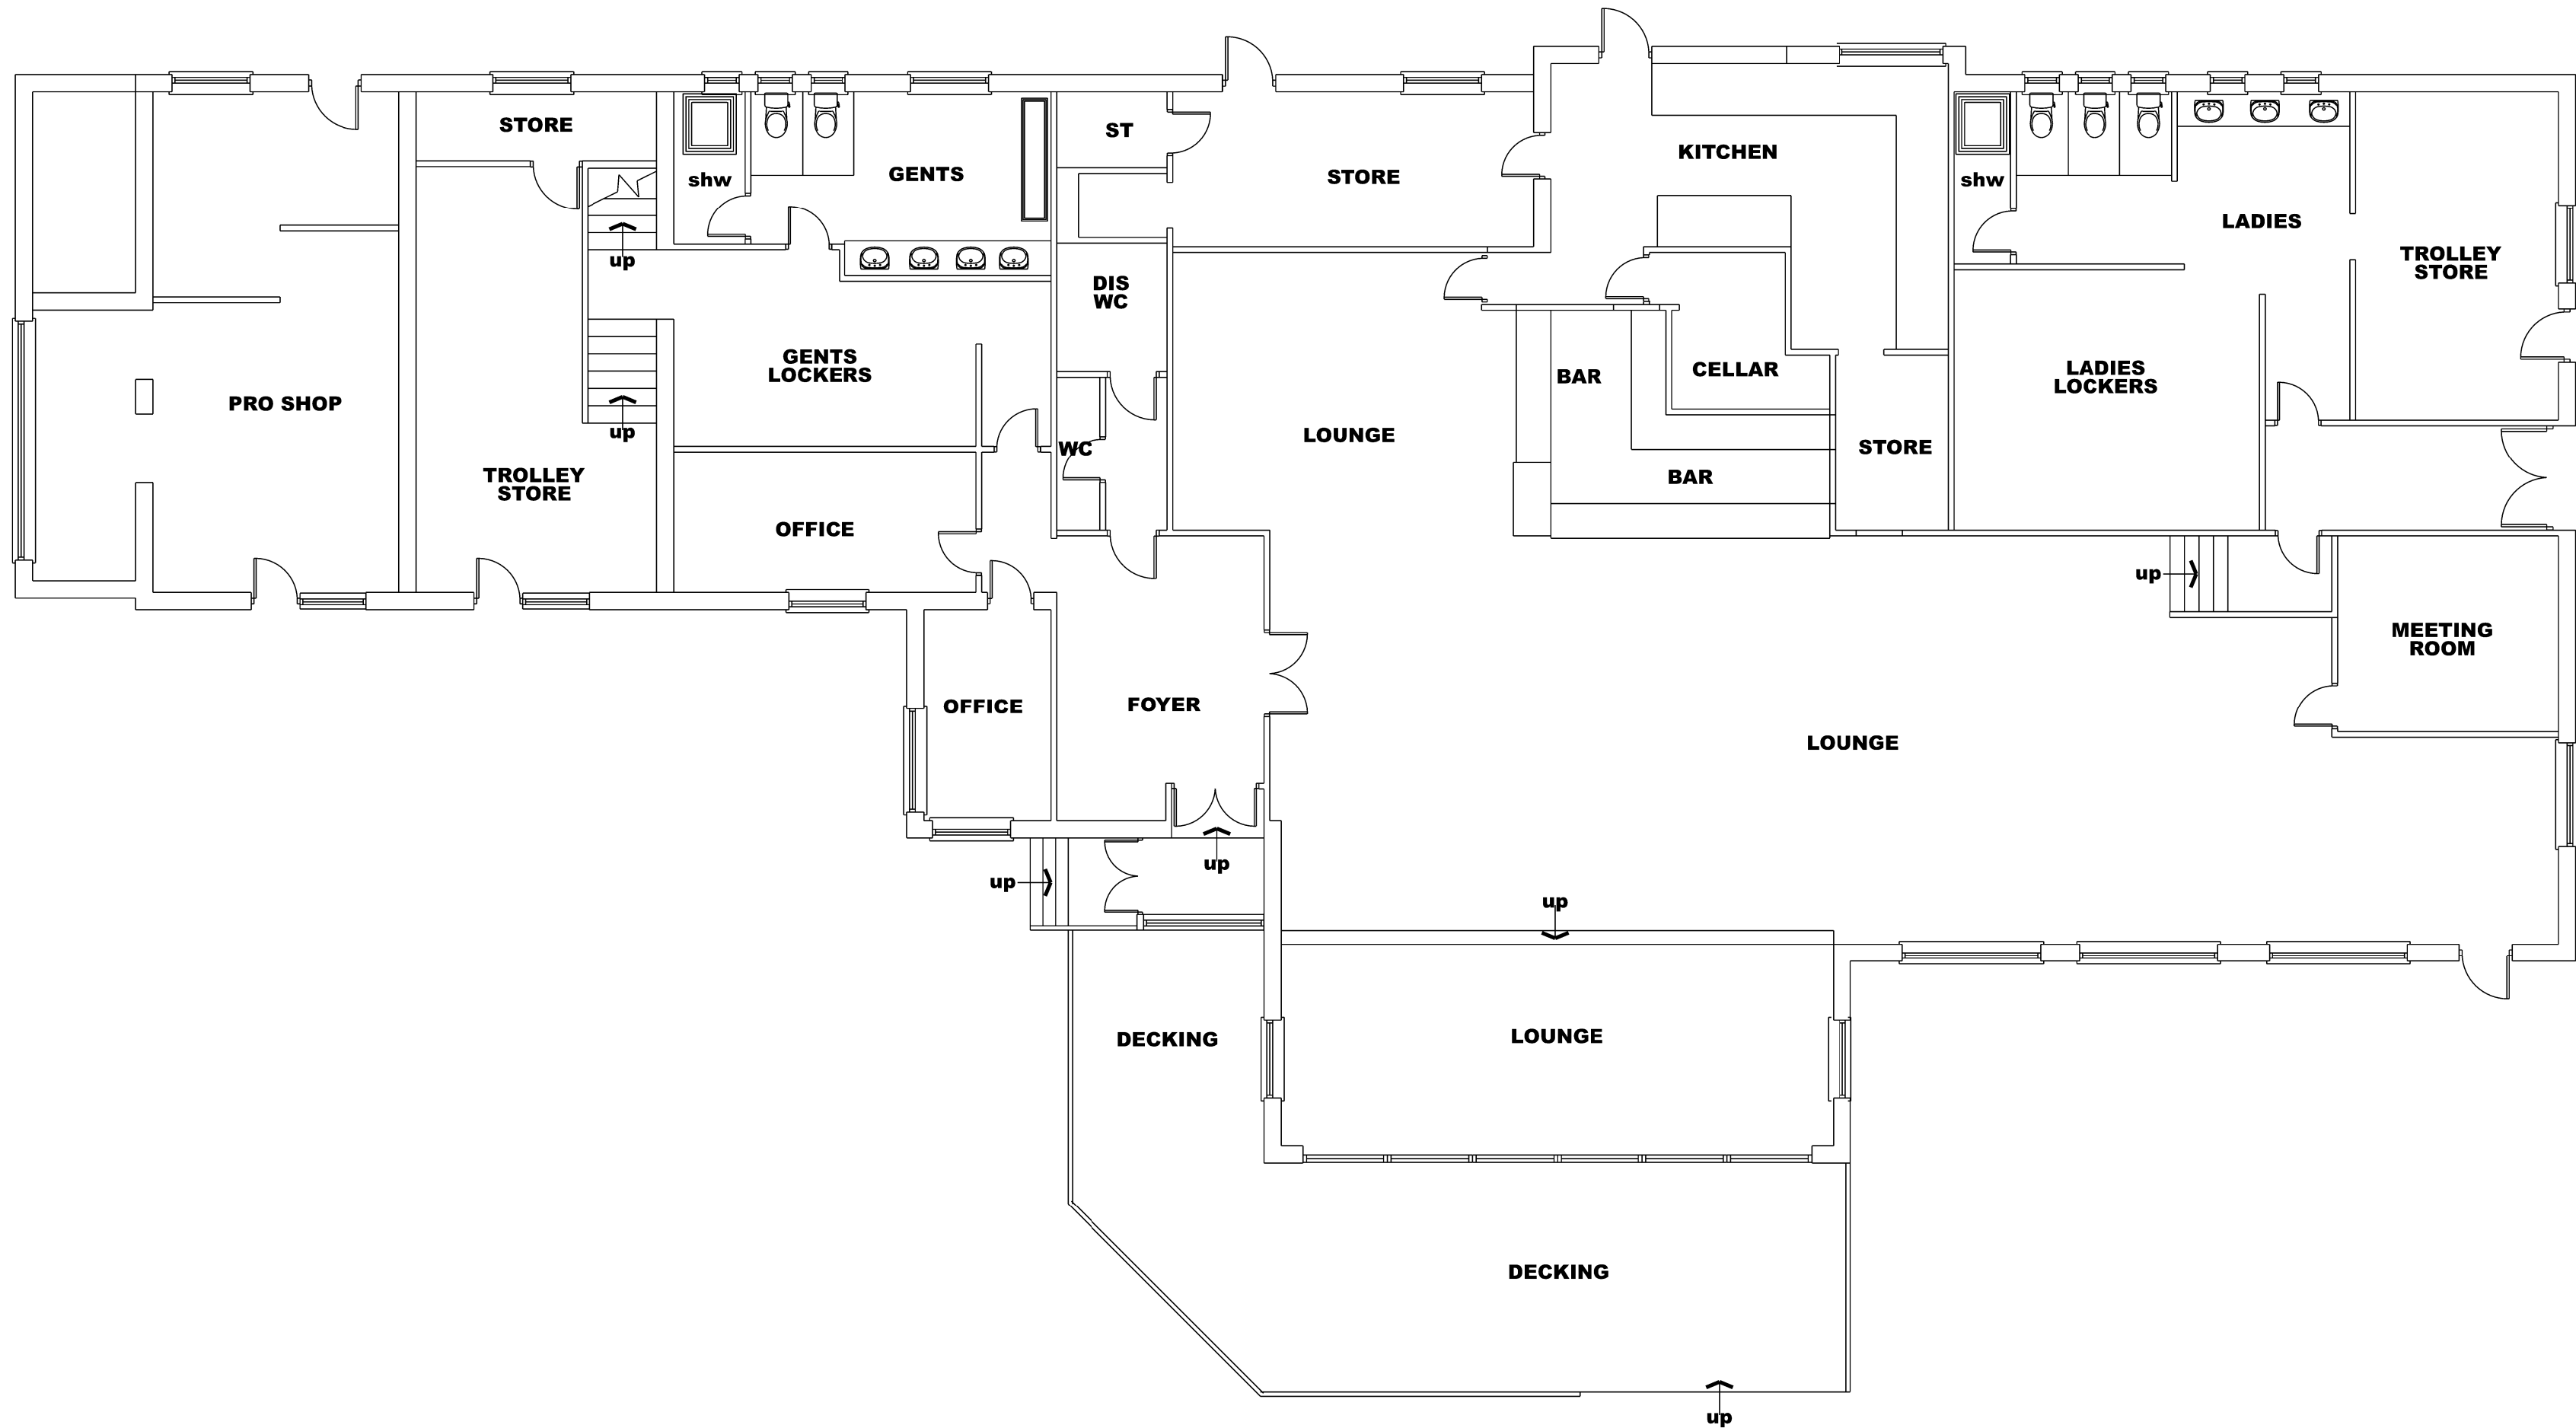


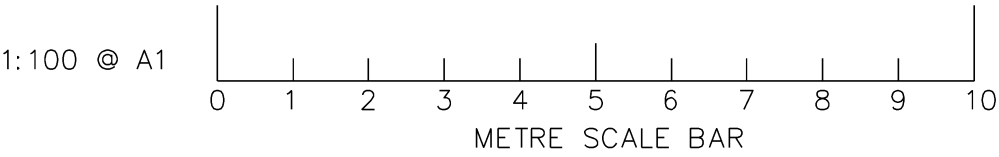

EXISTING PLAN

REV

NORTH

|                                                       |                      |          |
|-------------------------------------------------------|----------------------|----------|
| STAGE: PLANNING                                       |                      |          |
| PROJECT                                               |                      |          |
| ALTERATIONS TO<br>SOUTH SHIELDS GOLF CLUB<br>NE34 8EG |                      |          |
| DRAWING                                               |                      |          |
| EXISTING PLAN                                         |                      |          |
| PROJECT NO.                                           | DRAWING NO.          | REVISION |
|                                                       | C-15                 |          |
| DATE                                                  | SCALES               | DRAWN BY |
| MAY 26                                                | 1:100@A1<br>1:200@A3 |          |