



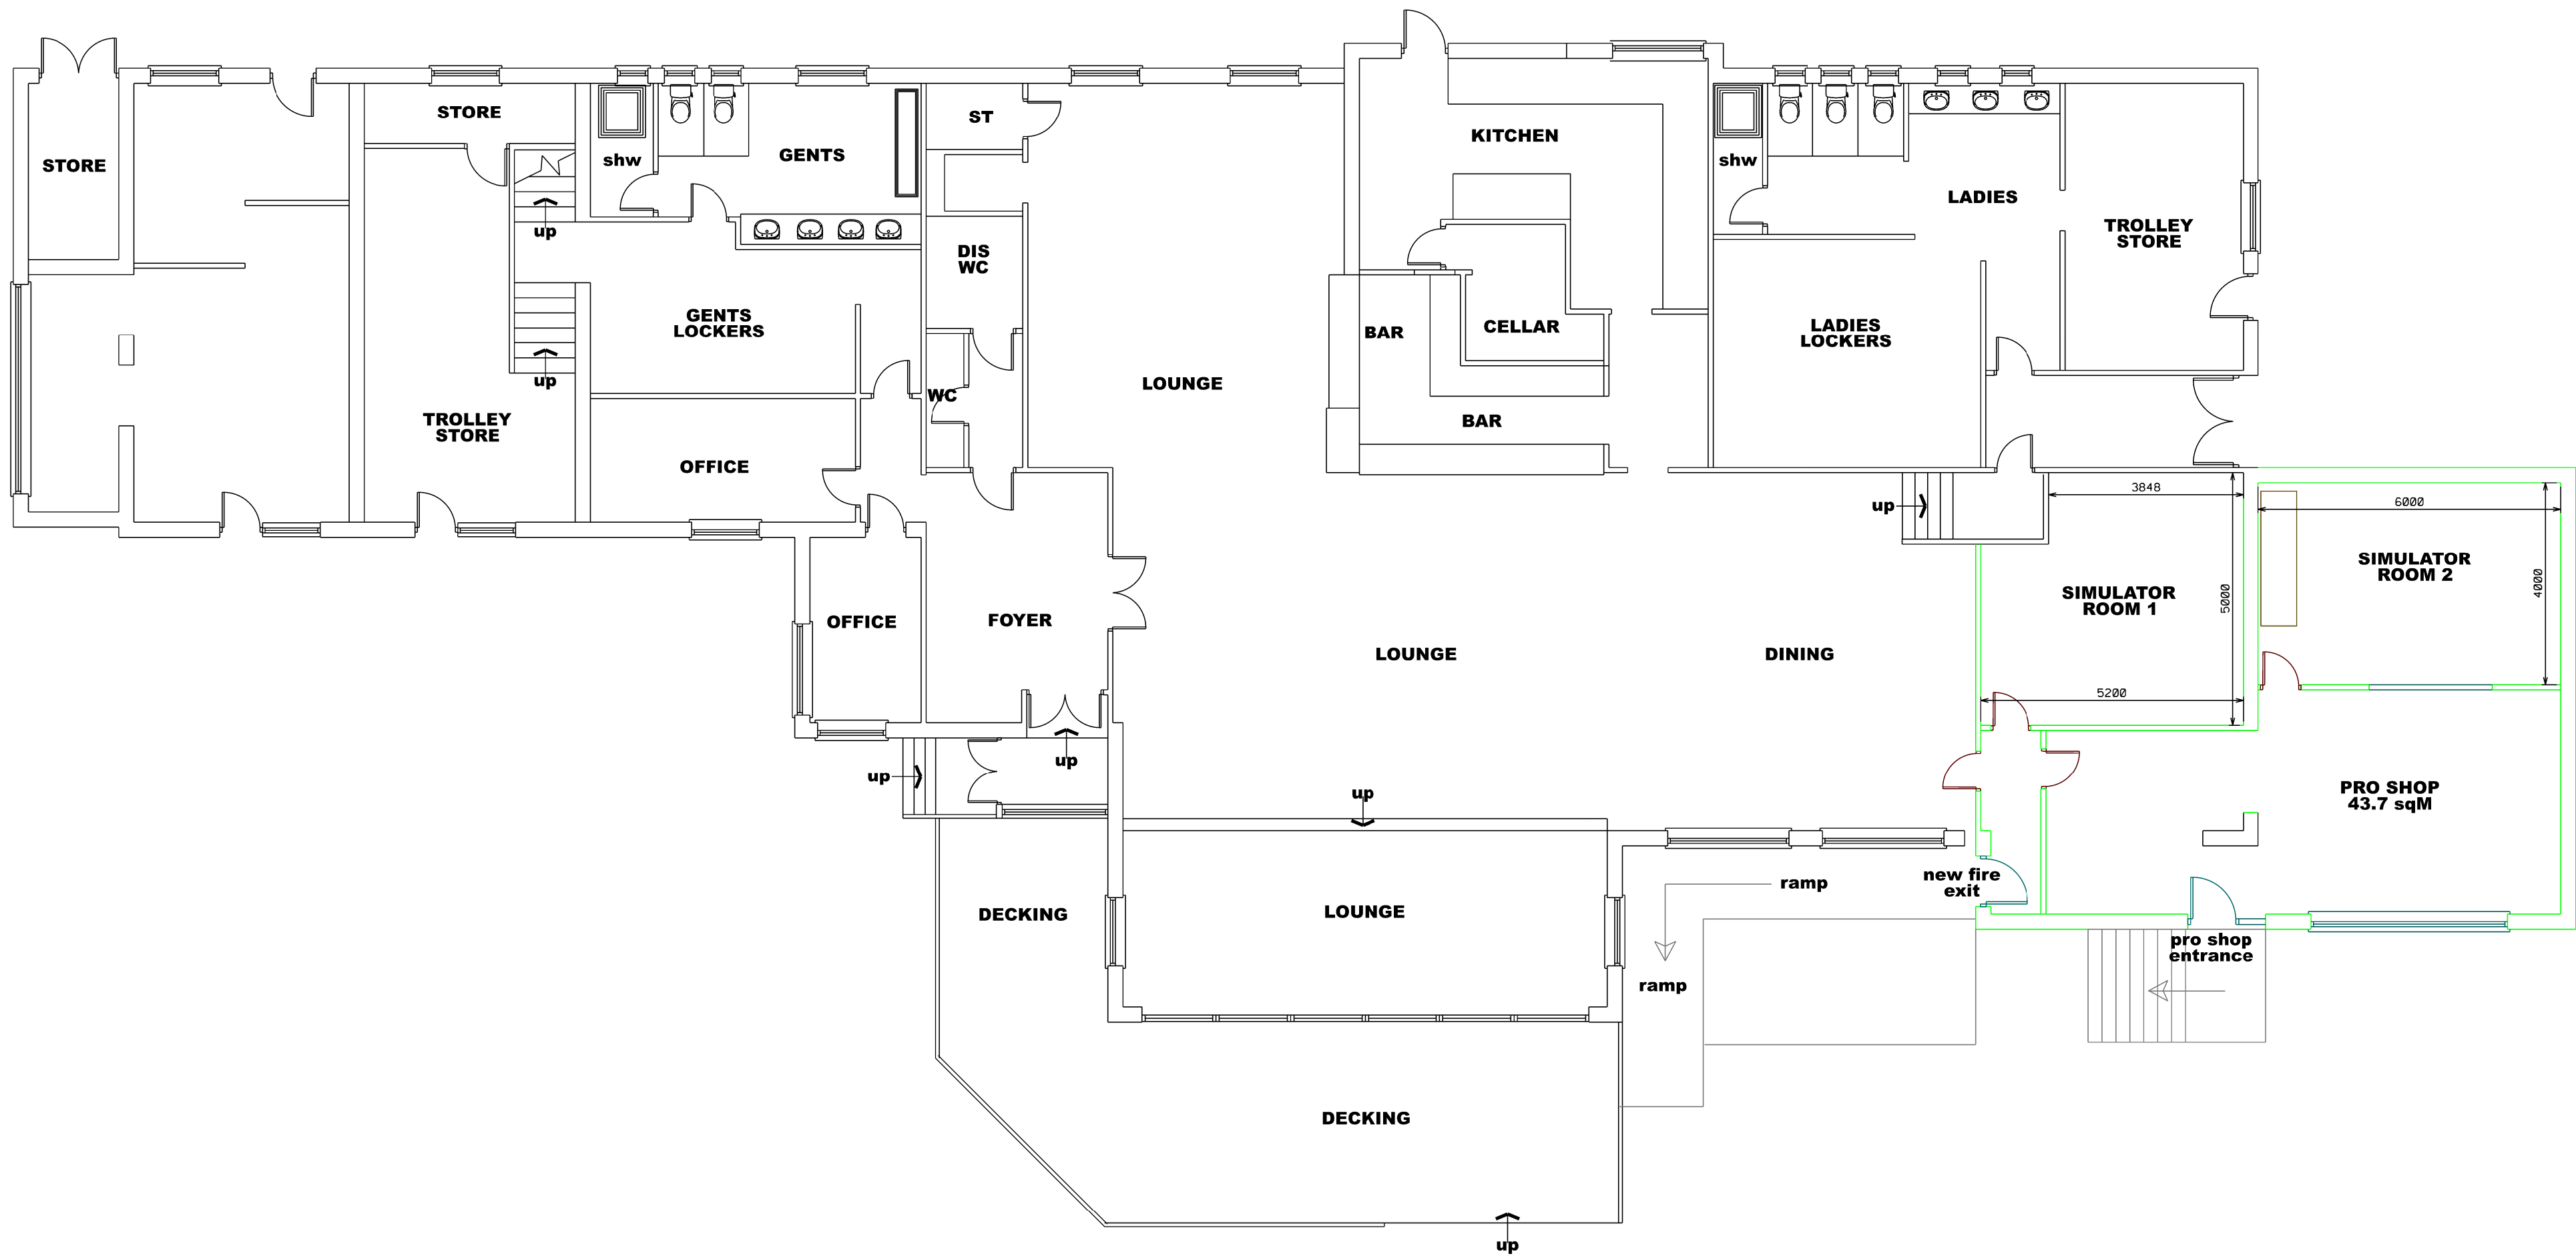

PROPOSED PLANS

REV

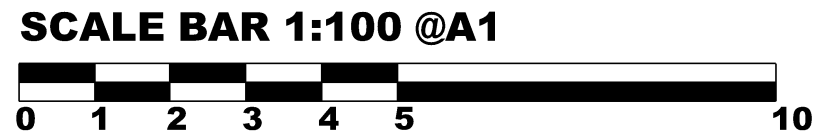

REV
NORTH

STAGE: **PLANNING**

PROJECT
**NEW SIMULATOR ROOM
AND PRO SHOP @
SSGC
NE34 8EG**

DRAWING
PROPOSED PLANS

PROJECT NO.	DRAWING NO. C-12	REVISION
DATE APR 26	SCALES 1:100@A1	DRAWN BY